


W49 / W44 / W51 / W47

Exterior elevation. Four 4'-0" units at 13" sill. Tall side left.

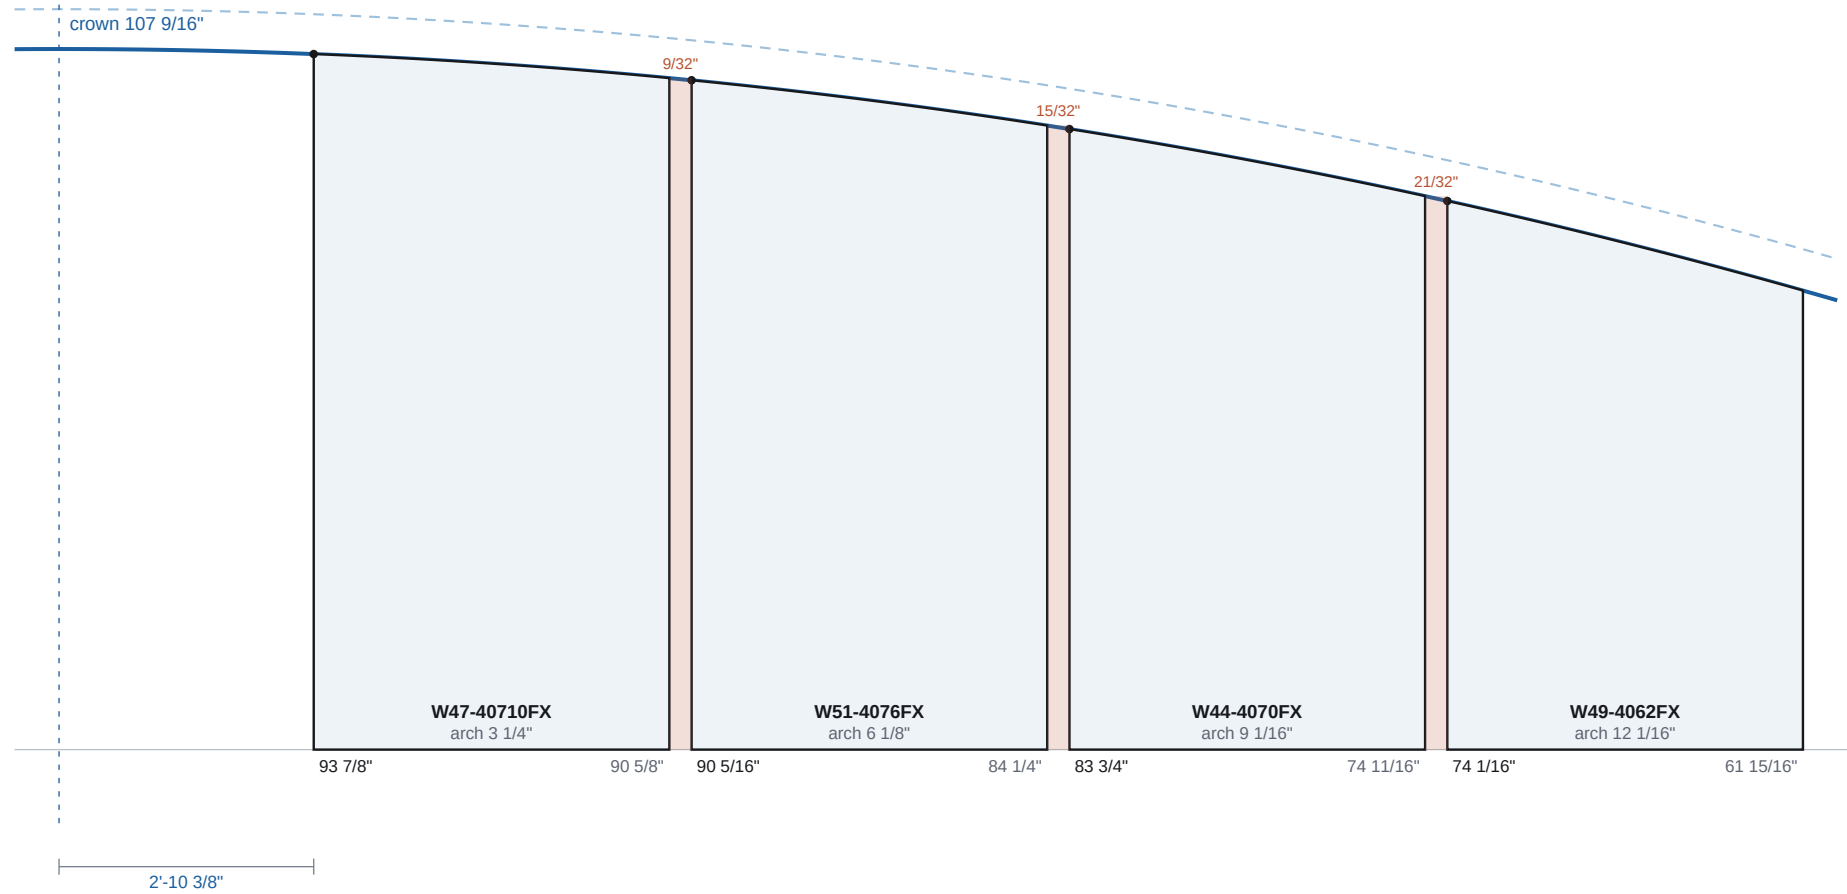

Mark	Width	Sill	Tall leg	Short leg	Arch height	Tall side (ext)
W47-40710FX	4'-0"	13"	93 7/8"	90 5/8"	3 1/4"	LEFT
W51-4076FX	4'-0"	13"	90 5/16"	84 1/4"	6 1/8"	LEFT
W44-4070FX	4'-0"	13"	83 3/4"	74 11/16"	9 1/16"	LEFT
W49-4062FX	4'-0"	13"	74 1/16"	61 15/16"	12 1/16"	LEFT

Head tops step down across each 3" trimmer gap; that break is required by the arc, not a layout error.
EXTERIOR ELEVATION — tall side as shown, viewed from outside. All heads on one 866" radius.
Legs are unit sizes, frame included; R.O. = unit + 1" each way. Head profile per detail.

SHEET INDEX	
PAGE	TITLE
A1	WINDOW ELEV - W49 TO W47
A2	WINDOW ELEV - W55 TO W52
A3	WINDOW ELEV - 4'-0 UNITS
A4	WINDOW ELEV - W11 TO W15
A5	WINDOW ORDER SCHEDULE

PROJECT NO.
25-016

KEATTS RESIDENCE, TAX #21 IN SECTIONS 20 & 29
T18N R3E VALLEY CO., ID

CONTRACTOR TO VERIFY ALL DETAILS, DIMENSIONS, AND SPECIFICATIONS PRIOR TO CONSTRUCTION, AND REPORT ANY OMISSIONS AND/OR ERRORS TO SMC DESIGN. THE PURCHASER OR BUILDER OF THIS PLAN RELEASES SMC DESIGN FROM ANY CLAIMS, LITIGATIONS OR SUITS THAT MAY ARISE DURING CONSTRUCTION OR ANYTIME THEREAFTER.

SHEET SIZE
ANSI A (8 1/2" x 11")

INITIAL DATE: 07/07/2025
PRINT DATE: 9/25/2026

DRAWN BY:
Steve


WINDOW ELEVATION - W49 TO W47

SMC Design
SMC Design
208.249.1288
Nampa, ID

SHEET NUMBER
A1
PAGE 1 OF 5

W55 / W53 / W52

Exterior elevation. Far end of the wall, stepped sills. Tall side right.

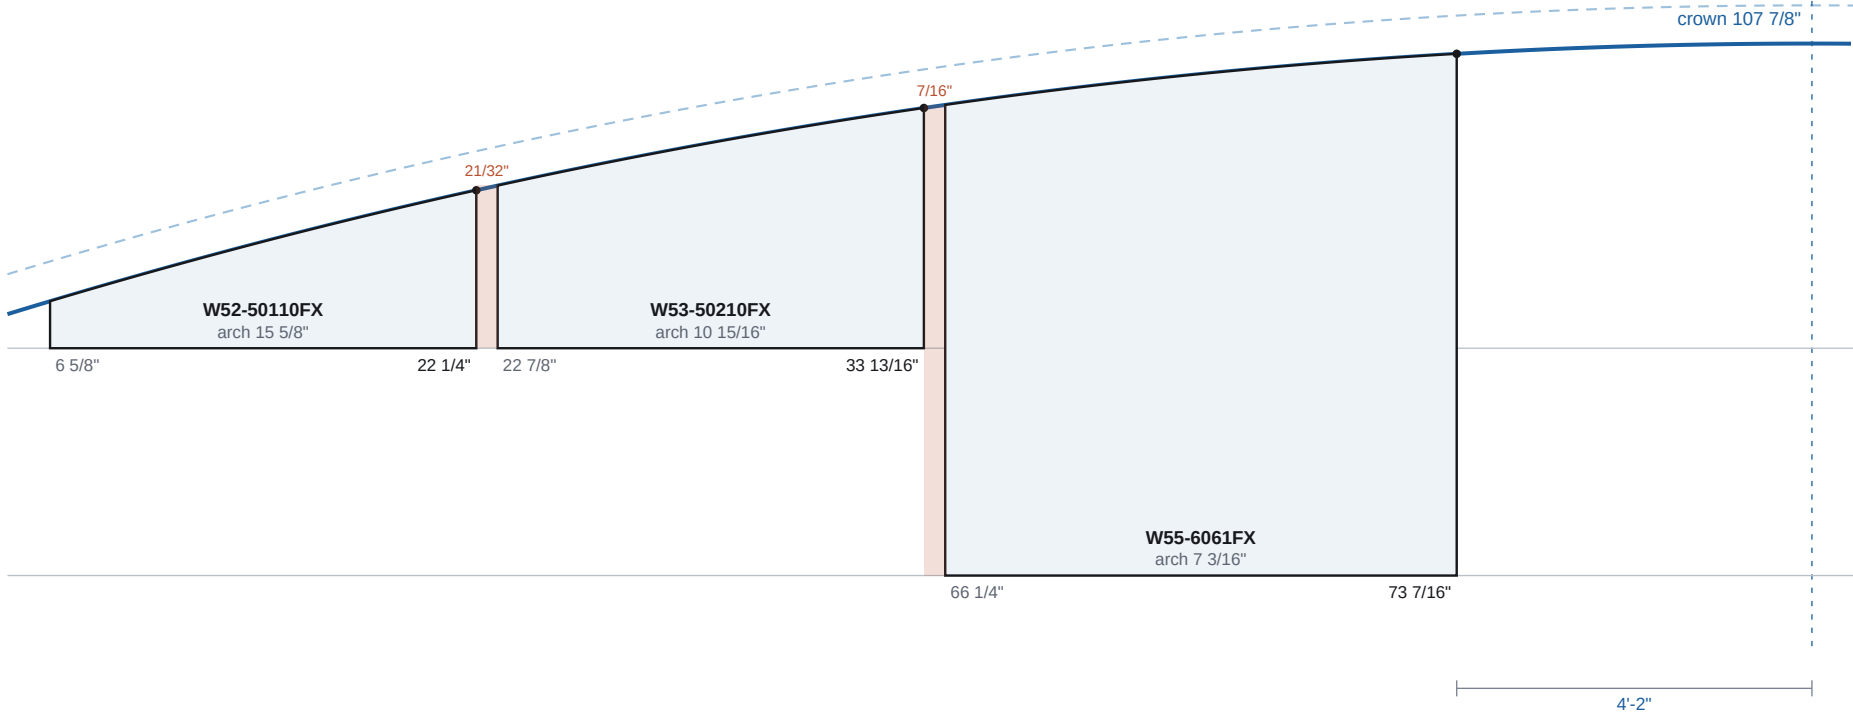

Mark	Width	Sill	Tall leg	Short leg	Arch height	Tall side (ext)
W55-6061FX	6'-0"	33"	73 7/16"	66 1/4"	7 3/16"	RIGHT
W53-50210FX	5'-0"	65"	33 13/16"	22 7/8"	10 15/16"	RIGHT
W52-50110FX	5'-0"	65"	22 1/4"	6 5/8"	15 5/8"	RIGHT

W52 carries a 6 5/8" short leg. Confirm the fabricator can build a frame that shallow before releasing it.
EXTERIOR ELEVATION — tall side as shown, viewed from outside. All heads on one 866" radius.
Legs are unit sizes, frame included; R.O. = unit + 1" each way. Head profile per detail.

SHEET INDEX	
PAGE	TITLE
A1	WINDOW ELEV - W49 TO W41
A2	WINDOW ELEV - W55 TO W52
A3	WINDOW ELEV - 4'-0 UNITS
A4	WINDOW ELEV - W11 TO W15
A5	WINDOW ORDER SCHEDULE

PROJECT NO.
25-016

KEATTS RESIDENCE, TAX #21 IN SECTIONS 20 & 29
T18N R3E VALLEY CO., ID

CONTRACTOR TO VERIFY ALL DETAILS, DIMENSIONS, AND SPECIFICATIONS PRIOR TO CONSTRUCTION, AND REPORT ANY OMISSIONS AND/OR ERRORS TO SMC DESIGN. THE PURCHASER OR BUILDER OF THIS PLAN RELEASES SMC DESIGN FROM ANY CLAIMS, LITIGATIONS OR SUITS THAT MAY ARISE DURING CONSTRUCTION OR ANYTIME THEREAFTER.

SHEET SIZE
ANSI A (3 1/2" x 11")

INITIAL DATE: 07/07/2025
PRINT DATE: 9/25/2026

DRAWN BY:
Steve


WINDOW ELEVATION - W55 TO W52

SMC Design
SMC Design
208.249.1288
Nampa, ID

SHEET NUMBER
A2
PAGE 2 OF 5

Three 4'-0" units — 102" sill

Exterior elevation. Second wing, tall jamb 3'-6 1/4" off the vertical axis. Tall side right.

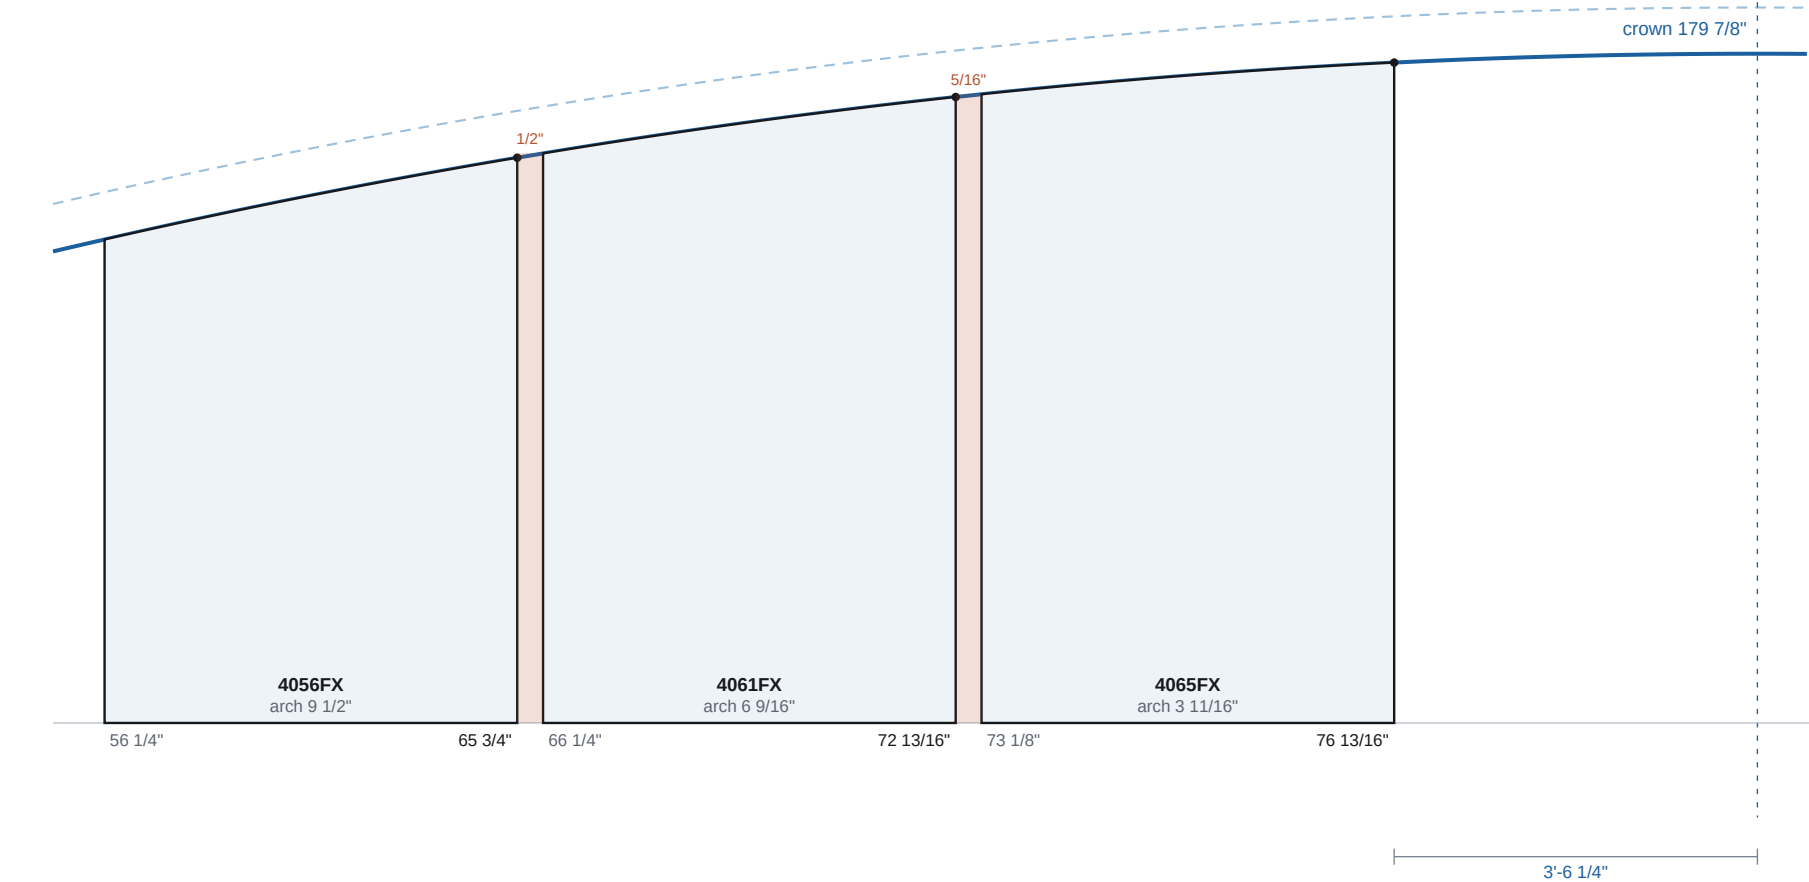

Mark	Width	Sill	Tall leg	Short leg	Arch height	Tall side (ext)
4065FX	4'-0"	102"	76 13/16"	73 1/8"	3 11/16"	RIGHT
4061FX	4'-0"	102"	72 13/16"	66 1/4"	6 9/16"	RIGHT
4056FX	4'-0"	102"	65 3/4"	56 1/4"	9 1/2"	RIGHT

Marks not yet assigned. Size suffixes shown are nominal, rounded from the solved tall leg.
EXTERIOR ELEVATION — tall side as shown, viewed from outside. All heads on one 866" radius.
Legs are unit sizes, frame included; R.O. = unit + 1" each way. Head profile per detail.

SHEET INDEX	
PAGE	TITLE
A1	WINDOW ELEV - W49 TO W41
A2	WINDOW ELEV - W55 TO W52
A3	WINDOW ELEV - 4'-0 UNITS
A4	WINDOW ELEV - W11 TO W15
A5	WINDOW ORDER SCHEDULE

PROJECT NO.
25-016

KEATTS RESIDENCE, TAX #21 IN SECTIONS 20 & 29
T18N R3E VALLEY CO., ID

CONTRACTOR TO VERIFY ALL DETAILS, DIMENSIONS, AND SPECIFICATIONS PRIOR TO CONSTRUCTION, AND REPORT ANY OMISSIONS AND/OR ERRORS TO SMC DESIGN. THE PURCHASER OR BUILDER OF THIS PLAN RELEASES SMC DESIGN FROM ANY CLAIMS, LITIGATIONS OR SUITS THAT MAY ARISE DURING CONSTRUCTION OR ANYTIME THEREAFTER.

SHEET SIZE
ANSI A (3 1/2" x 11")

INITIAL DATE: 01/01/2025
PRINT DATE: 9/25/2026

DRAWN BY:
Steve


WINDOW ELEVATION - 4'-0 UNITS

SMC Design
SMC Design
208, 249, 1288
Nampa, ID

SHEET NUMBER
A3
PAGE 3 OF 5

W19 / W18 / W17 / W16 / W15

Exterior elevation. Five 2'-6" units in three sections, 102" sill. Tall side left.

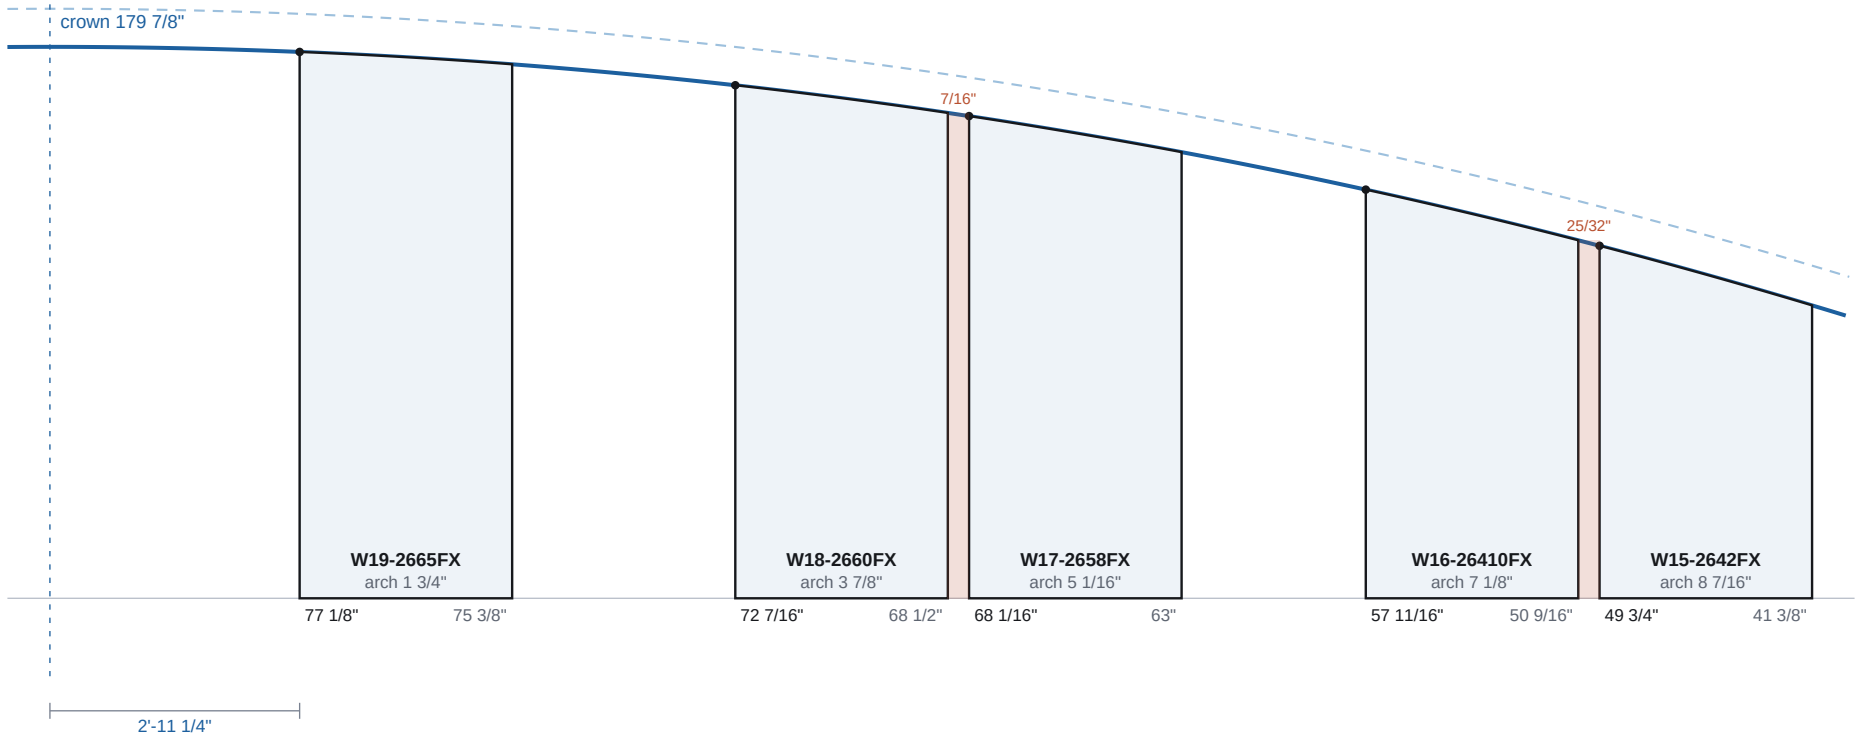

Mark	Width	Sill	Tall leg	Short leg	Arch height	Tall side (ext)
W19-2665FX	2'-6"	102"	77 1/8"	75 3/8"	1 3/4"	LEFT
W18-2660FX	2'-6"	102"	72 7/16"	68 1/2"	3 7/8"	LEFT
W17-2658FX	2'-6"	102"	68 1/16"	63"	5 1/16"	LEFT
W16-26410FX	2'-6"	102"	57 11/16"	50 9/16"	7 1/8"	LEFT
W15-2642FX	2'-6"	102"	49 3/4"	41 3/8"	8 7/16"	LEFT

Crown elevation carried from the 4'-0" band on this wing. If the model reads a different tall leg on W19, every leg shifts equally.
EXTERIOR ELEVATION — tall side as shown, viewed from outside. All heads on one 866" radius.
Legs are unit sizes, frame included; R.O. = unit + 1" each way. Head profile per detail.

SHEET INDEX	
PAGE	TITLE
A1	WINDOW ELEV - W149 TO W141
A2	WINDOW ELEV - W155 TO W152
A3	WINDOW ELEV - 4'-0 UNITS
A4	WINDOW ELEV - W111 TO W115
A5	WINDOW ORDER SCHEDULE

PROJECT NO.
25-016

KEATTS RESIDENCE, TAX #21 IN SECTIONS 20 & 29
T18N R3E VALLEY CO., ID

CONTRACTOR TO VERIFY ALL DETAILS, DIMENSIONS, AND SPECIFICATIONS PRIOR TO CONSTRUCTION, AND REPORT ANY OMISSIONS AND/OR ERRORS TO SMC DESIGN. THE PURCHASER OR BUILDER OF THIS PLAN RELEASES SMC DESIGN FROM ANY CLAIMS, LITIGATIONS OR SUITS THAT MAY ARISE DURING CONSTRUCTION OR ANYTIME THEREAFTER.

SHEET SIZE
ANSI A (3 1/2" x 11")

INITIAL DATE: 07/07/2025
PRINT DATE: 9/25/2026

DRAWN BY:
Steve

WINDOW ELEVATION - W119 TO W115

SMC Design

SMC Design
208.249.1288
Nampa, ID

SHEET NUMBER
A4

PAGE 4 OF 5

Combined order schedule

All curved head units. One 866" head radius throughout — one curved template, varying rake.

Mark	Width	Sill	Tall leg	Short leg	Arch height	Tall side (ext)	R.O. W x H
W49 / W44 / W51 / W47 · sheet A1							
W47-40710FX	4'-0"	13"	93 7/8"	90 5/8"	3 1/4"	LEFT	49" x 94 7/8"
W51-4076FX	4'-0"	13"	90 5/16"	84 1/4"	6 1/8"	LEFT	49" x 91 5/16"
W44-4070FX	4'-0"	13"	83 3/4"	74 11/16"	9 1/16"	LEFT	49" x 84 3/4"
W49-4062FX	4'-0"	13"	74 1/16"	61 15/16"	12 1/16"	LEFT	49" x 75 1/16"
W55 / W53 / W52 · sheet A2							
W55-6061FX	6'-0"	33"	73 7/16"	66 1/4"	7 3/16"	RIGHT	73" x 74 7/16"
W53-50210FX	5'-0"	65"	33 13/16"	22 7/8"	10 15/16"	RIGHT	61" x 34 13/16"
W52-50110FX	5'-0"	65"	22 1/4"	6 5/8"	15 5/8"	RIGHT	61" x 23 1/4"
Three 4'-0" units — 102" sill · sheet A3							
4065FX	4'-0"	102"	76 13/16"	73 1/8"	3 11/16"	RIGHT	49" x 77 13/16"
4061FX	4'-0"	102"	72 13/16"	66 1/4"	6 9/16"	RIGHT	49" x 73 13/16"
4056FX	4'-0"	102"	65 3/4"	56 1/4"	9 1/2"	RIGHT	49" x 66 3/4"
W19 / W18 / W17 / W16 / W15 · sheet A4							
W19-2665FX	2'-6"	102"	77 1/8"	75 3/8"	1 3/4"	LEFT	31" x 78 1/8"
W18-2660FX	2'-6"	102"	72 7/16"	68 1/2"	3 7/8"	LEFT	31" x 73 7/16"
W17-2658FX	2'-6"	102"	68 1/16"	63"	5 1/16"	LEFT	31" x 69 1/16"
W16-26410FX	2'-6"	102"	57 11/16"	50 9/16"	7 1/8"	LEFT	31" x 58 11/16"
W15-2642FX	2'-6"	102"	49 3/4"	41 3/8"	8 7/16"	LEFT	31" x 50 3/4"

Every head shares one 866" radius, so a single curved template serves all units — what differs is the rake angle.
Tall leg / short leg are unit sizes with frame included. R.O. adds 1" to width and height.
ALL DIMENSIONS AND HANDING VIEWED FROM THE EXTERIOR.

SHEET INDEX	
PAGE	TITLE
A1	WINDOW ELEV - W49 TO W47
A2	WINDOW ELEV - W55 TO W52
A3	WINDOW ELEV - 4'-0 UNITS
A4	WINDOW ELEV - W19 TO W15
A5	WINDOW ORDER SCHEDULE

PROJECT NO.
25-016

KEATTS RESIDENCE, TAX #21 IN SECTIONS 20 & 29
T18N R3E VALLEY CO., ID

CONTRACTOR TO VERIFY ALL DETAILS, DIMENSIONS, AND SPECIFICATIONS PRIOR TO CONSTRUCTION, AND REPORT ANY OMISSIONS AND/OR ERRORS TO SMC DESIGN. THE PURCHASER OR BUILDER OF THIS PLAN RELEASES SMC DESIGN FROM ANY CLAIMS, LITIGATIONS OR SUITS THAT MAY ARISE DURING CONSTRUCTION OR ANYTIME THEREAFTER.

DRAWN BY:
Steve

INITIAL DATE: 07/07/2025
PRINT DATE: 9/25/2026

SHEET SIZE
ANSI A (8 1/2" x 11")

SMC Design
SMC Design
208.249.1288
Nampa, ID

WINDOW ORDER SCHEDULE

SHEET NUMBER
A5
PAGE 5 OF 5