


FOR BIDDING ONLY
NOT FOR CONSTRUCTION

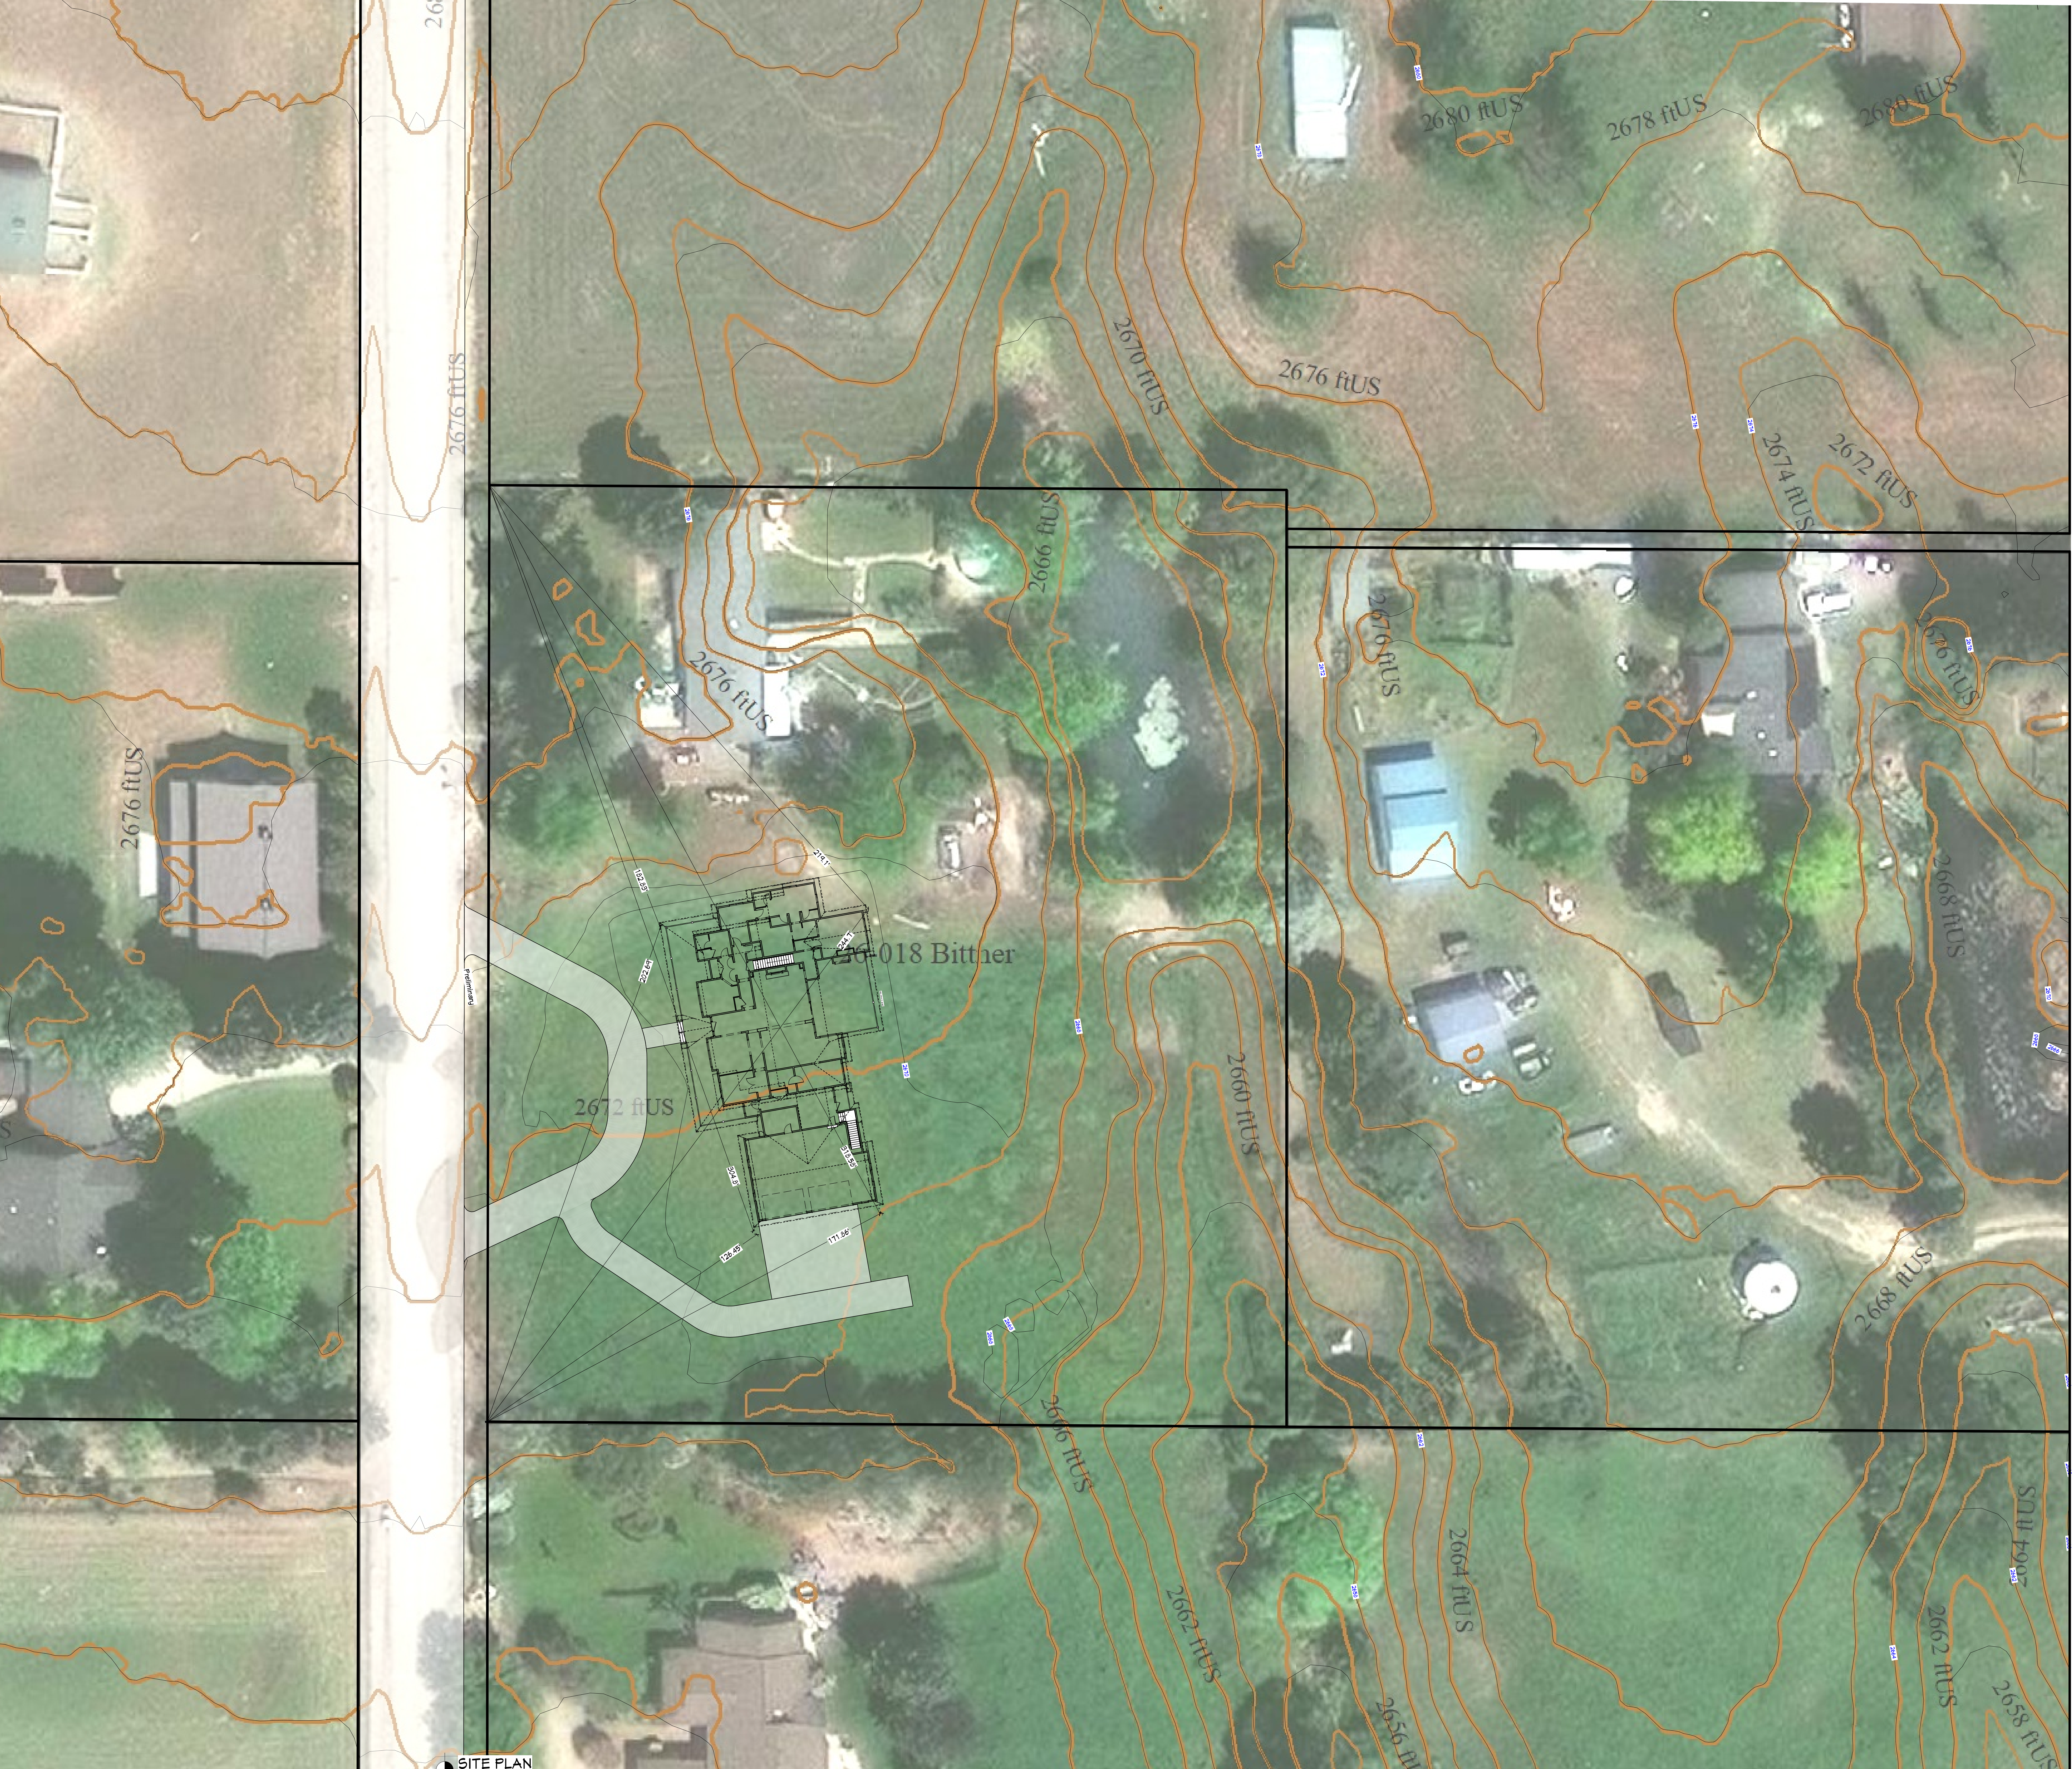

SITE PLAN
1 IN = 20 FT

SHEET INDEX	
PAGE	TITLE
A1	SITE PLAN
A2	FLOOR PLAN - 1ST LEVEL
A3	FLOOR PLAN - 2ND LEVEL

FOR BIDDING ONLY
NOT FOR CONSTRUCTION



PROJECT NO.
26-018

BITTNER RESIDENCE

SHEET SIZE
36" x 54"

INITIAL DATE: 09/17/2026
PRINT DATE: 10/12/2026

DRAWN BY:
Steve


SVC Design
SVC Design
205.244.7266
Nampa, ID

SHEET NUMBER
A1
PAGE 1

CONTRACTOR TO VERIFY ALL DETAILS, DIMENSIONS, AND SPECIFICATIONS PRIOR TO CONSTRUCTION. AND REPORT ANY OMISSIONS AND/OR ERRORS TO SMC DESIGN. THE PURCHASER OR BUILDER OF THIS PLAN RELEASES SMC DESIGN FROM ANY CLAIMS, LITIGATIONS OR SUITS THAT MAY ARISE DURING CONSTRUCTION OR ANYTIME THEREAFTER.

DOOR SCHEDULE									
NUMBER	FLOOR	SIZE	MATERIAL	HEIGHT	TYPE	FINISH	COMMENTS	HEADER	CAUSE # NUMBER
D01	1	2	2400 L.N.	80"	HINGED	SW		SW	D01
D02	1	2	2400 E.N.	80"	HINGED	SW		SW	D02
D03	1	1	2400 L.	80"	SHOWER	1915		SW	D03
D04	1	1	2400 E.	80"	SHOWER	1915		SW	D04
D05	2	2	2400 L.N.	80"	HINGED	SW		SW	D05
D06	1	2	2400 E.N.	80"	HINGED	SW		SW	D06
D07	1	2	2400 L.N.	80"	HINGED	SW		SW	D07
D08	1	2	2400 E.N.	80"	HINGED	SW		SW	D08
D09	1	2	2400 L.N.	80"	HINGED	SW		SW	D09
D10	1	2	2400 E.N.	80"	HINGED	SW		SW	D10
D11	1	2	2400 L.N.	80"	HINGED	SW		SW	D11
D12	1	2	2400 E.N.	80"	HINGED	SW		SW	D12
D13	1	2	2400 L.N.	80"	HINGED	SW		SW	D13
D14	1	2	2400 E.N.	80"	HINGED	SW		SW	D14
D15	1	2	2400 L.N.	80"	HINGED	SW		SW	D15
D16	1	1	2400 L.N.	80"	HINGED	SW		SW	D16
D17	1	1	2400 L.N.	80"	HINGED	SW		SW	D17

WINDOW SCHEDULE									
NUMBER	FLOOR	SIZE	MATERIAL	HEIGHT	TYPE	FINISH	COMMENTS	HEADER	CAUSE # NUMBER
W01	1	2	2400 L.N.	80"	HINGED	SW		SW	W01
W02	1	2	2400 E.N.	80"	HINGED	SW		SW	W02
W03	1	2	2400 L.	80"	SHOWER	1915		SW	W03
W04	1	2	2400 E.	80"	SHOWER	1915		SW	W04
W05	2	2	2400 L.N.	80"	HINGED	SW		SW	W05
W06	1	2	2400 E.N.	80"	HINGED	SW		SW	W06
W07	1	2	2400 L.N.	80"	HINGED	SW		SW	W07
W08	1	2	2400 E.N.	80"	HINGED	SW		SW	W08
W09	1	2	2400 L.N.	80"	HINGED	SW		SW	W09
W10	1	2	2400 E.N.	80"	HINGED	SW		SW	W10
W11	1	2	2400 L.N.	80"	HINGED	SW		SW	W11
W12	1	2	2400 E.N.	80"	HINGED	SW		SW	W12

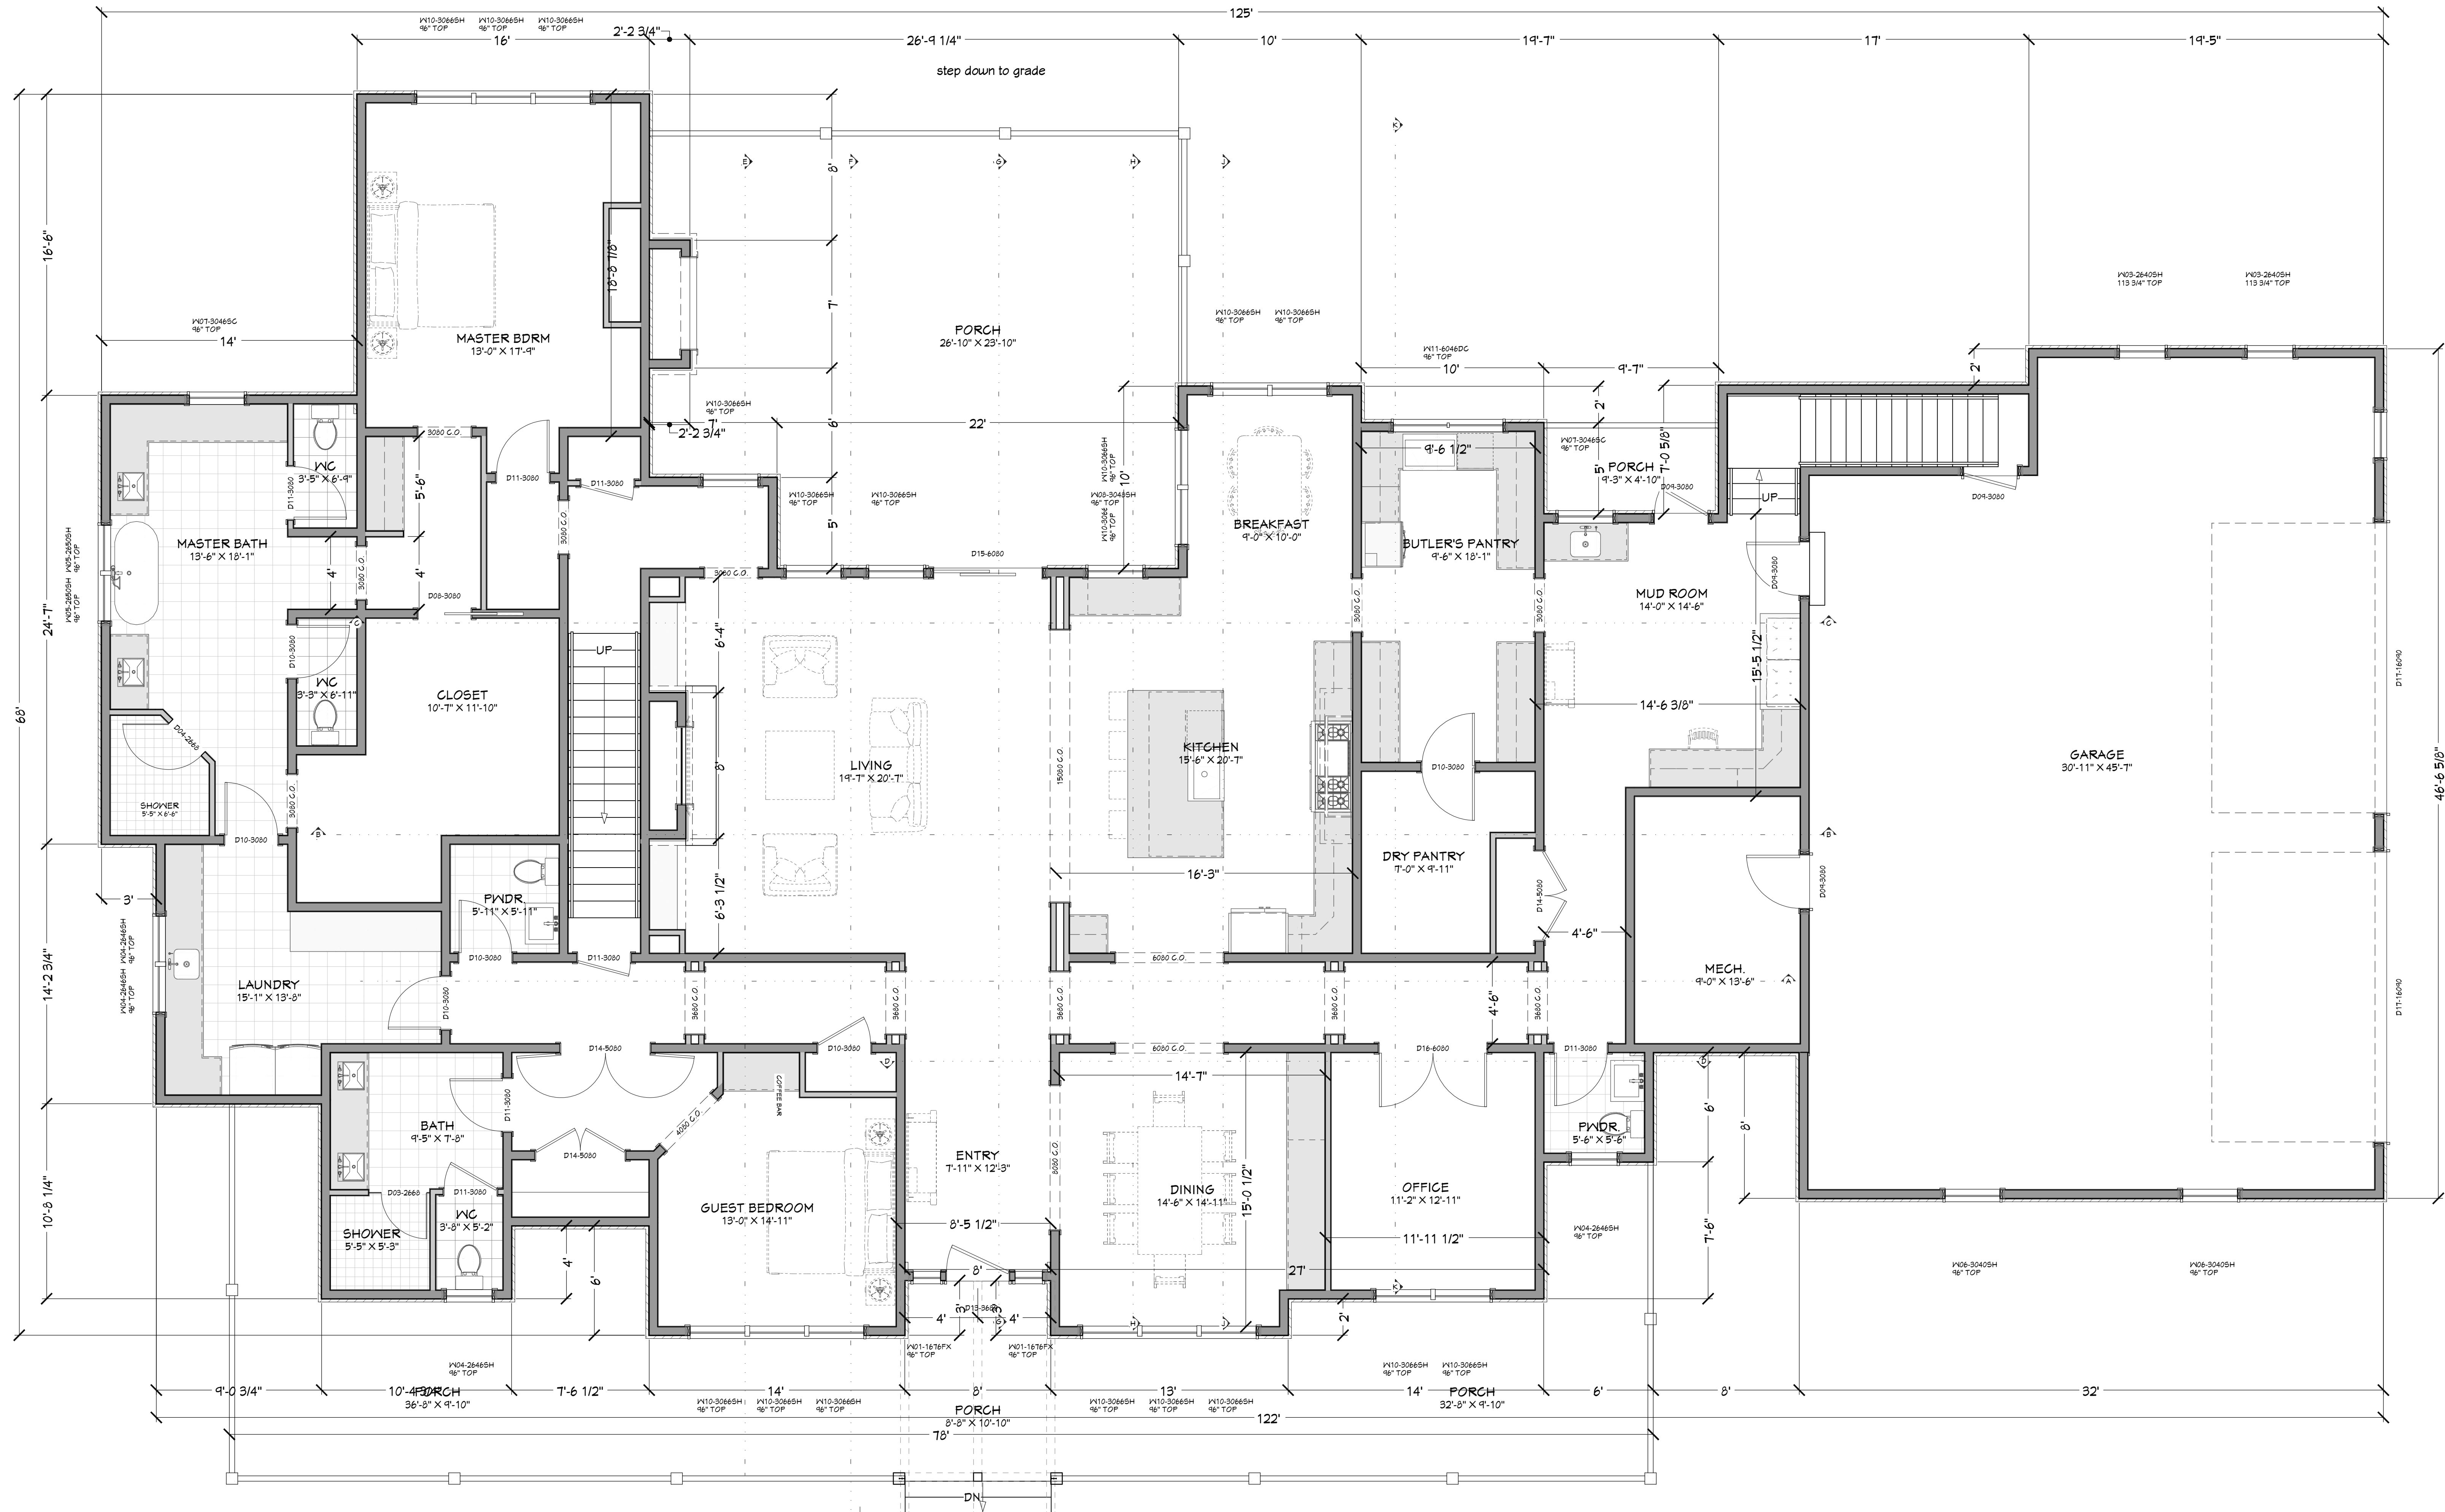

MAIN LEVEL	4211	sq. ft.
UPPER LEVEL	876	sq. ft.
TOTAL LIVING SPACE	5090	sq. ft.
BONUS SPACE	743	sq. ft.
UNFINISHED/MECH	129	sq. ft.
GARAGE	1301	sq. ft.
COVD PORCH/DECK	1563	sq. ft.
DETACHED BARN	2400	sq. ft.
BARN LIVING	800	sq. ft.

MAIN LEVEL NOTES:
ALL ANGLE 45° UNO
2x6 EXT. WALLS @ 16\"/>

PAGE	SHEET INDEX
A1	TITLE
A2	FLOOR PLAN
A3	FLOOR PLAN - 1ST LEVEL
A4	FLOOR PLAN - 2ND LEVEL



PROJECT NO.
26-018

BITTNER RESIDENCE

SHEET SIZE
36" X 54"

INITIAL DATE: 08/17/2026
PRINT DATE: 10/12/2026

DRAWN BY:
Steve


FLOOR PLAN - 1ST LEVEL

SVC Design
SVC Design
205 2441 7286
Nampa, ID

SHEET NUMBER
A2
PAGE 2

DOOR SCHEDULE									
NUMBER	FLOOR	SIZE	MATERIAL	HEIGHT	TYPE	FINISH	TYPE	COMMENTS	HEADER
D01	1	2	2400 L.N.	80"	RINGED				2X
D02	1	2	2400 R.N.	80"	RINGED				2X
D03	1	1	2400 L.	80"	SHOWER	1/2"			2X
D04	1	1	2400 R.	80"	SHOWER	1/2"			2X
D05	2	2	2400 L.N.	80"	POCKET				2X
D06	1	2	2400 R.N.	80"	RINGED				2X
D07	1	2	2400 L.N.	80"	POCKET				2X
D08	2	2	2400 R.N.	80"	RINGED				2X
D09	1	2	2400 L.N.	80"	RINGED				2X
D10	2	2	2400 R.N.	80"	RINGED				2X
D11	1	2	2400 L.N.	80"	RINGED				2X
D12	1	2	2400 R.N.	80"	RINGED				2X
D13	1	2	2400 L.N.	80"	RINGED				2X
D14	2	2	2400 R.N.	80"	DOUBLE RINGED				2X
D15	1	2	2400 L.N.	80"	POCKET				2X
D16	1	1	2400 L.N.	80"	DOUBLE RINGED				2X
D17	1	1	2400 R.N.	80"	POCKET				2X

WINDOW/DOOR LABEL LEGEND									
NUMBER	FLOOR	SIZE	MATERIAL	HEIGHT	TYPE	FINISH	TYPE	COMMENTS	HEADER
W01	1	2	2400 L.N.	80"	RINGED				2X
W02	1	2	2400 R.N.	80"	RINGED				2X
W03	1	2	2400 L.	80"	SHOWER	1/2"			2X
W04	1	2	2400 R.	80"	SHOWER	1/2"			2X
W05	2	2	2400 L.N.	80"	POCKET				2X
W06	1	2	2400 R.N.	80"	RINGED				2X
W07	1	2	2400 L.N.	80"	POCKET				2X
W08	2	2	2400 R.N.	80"	RINGED				2X
W09	1	2	2400 L.N.	80"	RINGED				2X
W10	2	2	2400 R.N.	80"	RINGED				2X
W11	1	2	2400 L.N.	80"	RINGED				2X
W12	1	2	2400 R.N.	80"	RINGED				2X
W13	1	2	2400 L.N.	80"	RINGED				2X
W14	2	2	2400 R.N.	80"	DOUBLE RINGED				2X
W15	1	2	2400 L.N.	80"	POCKET				2X
W16	1	1	2400 L.N.	80"	DOUBLE RINGED				2X
W17	1	1	2400 R.N.	80"	POCKET				2X

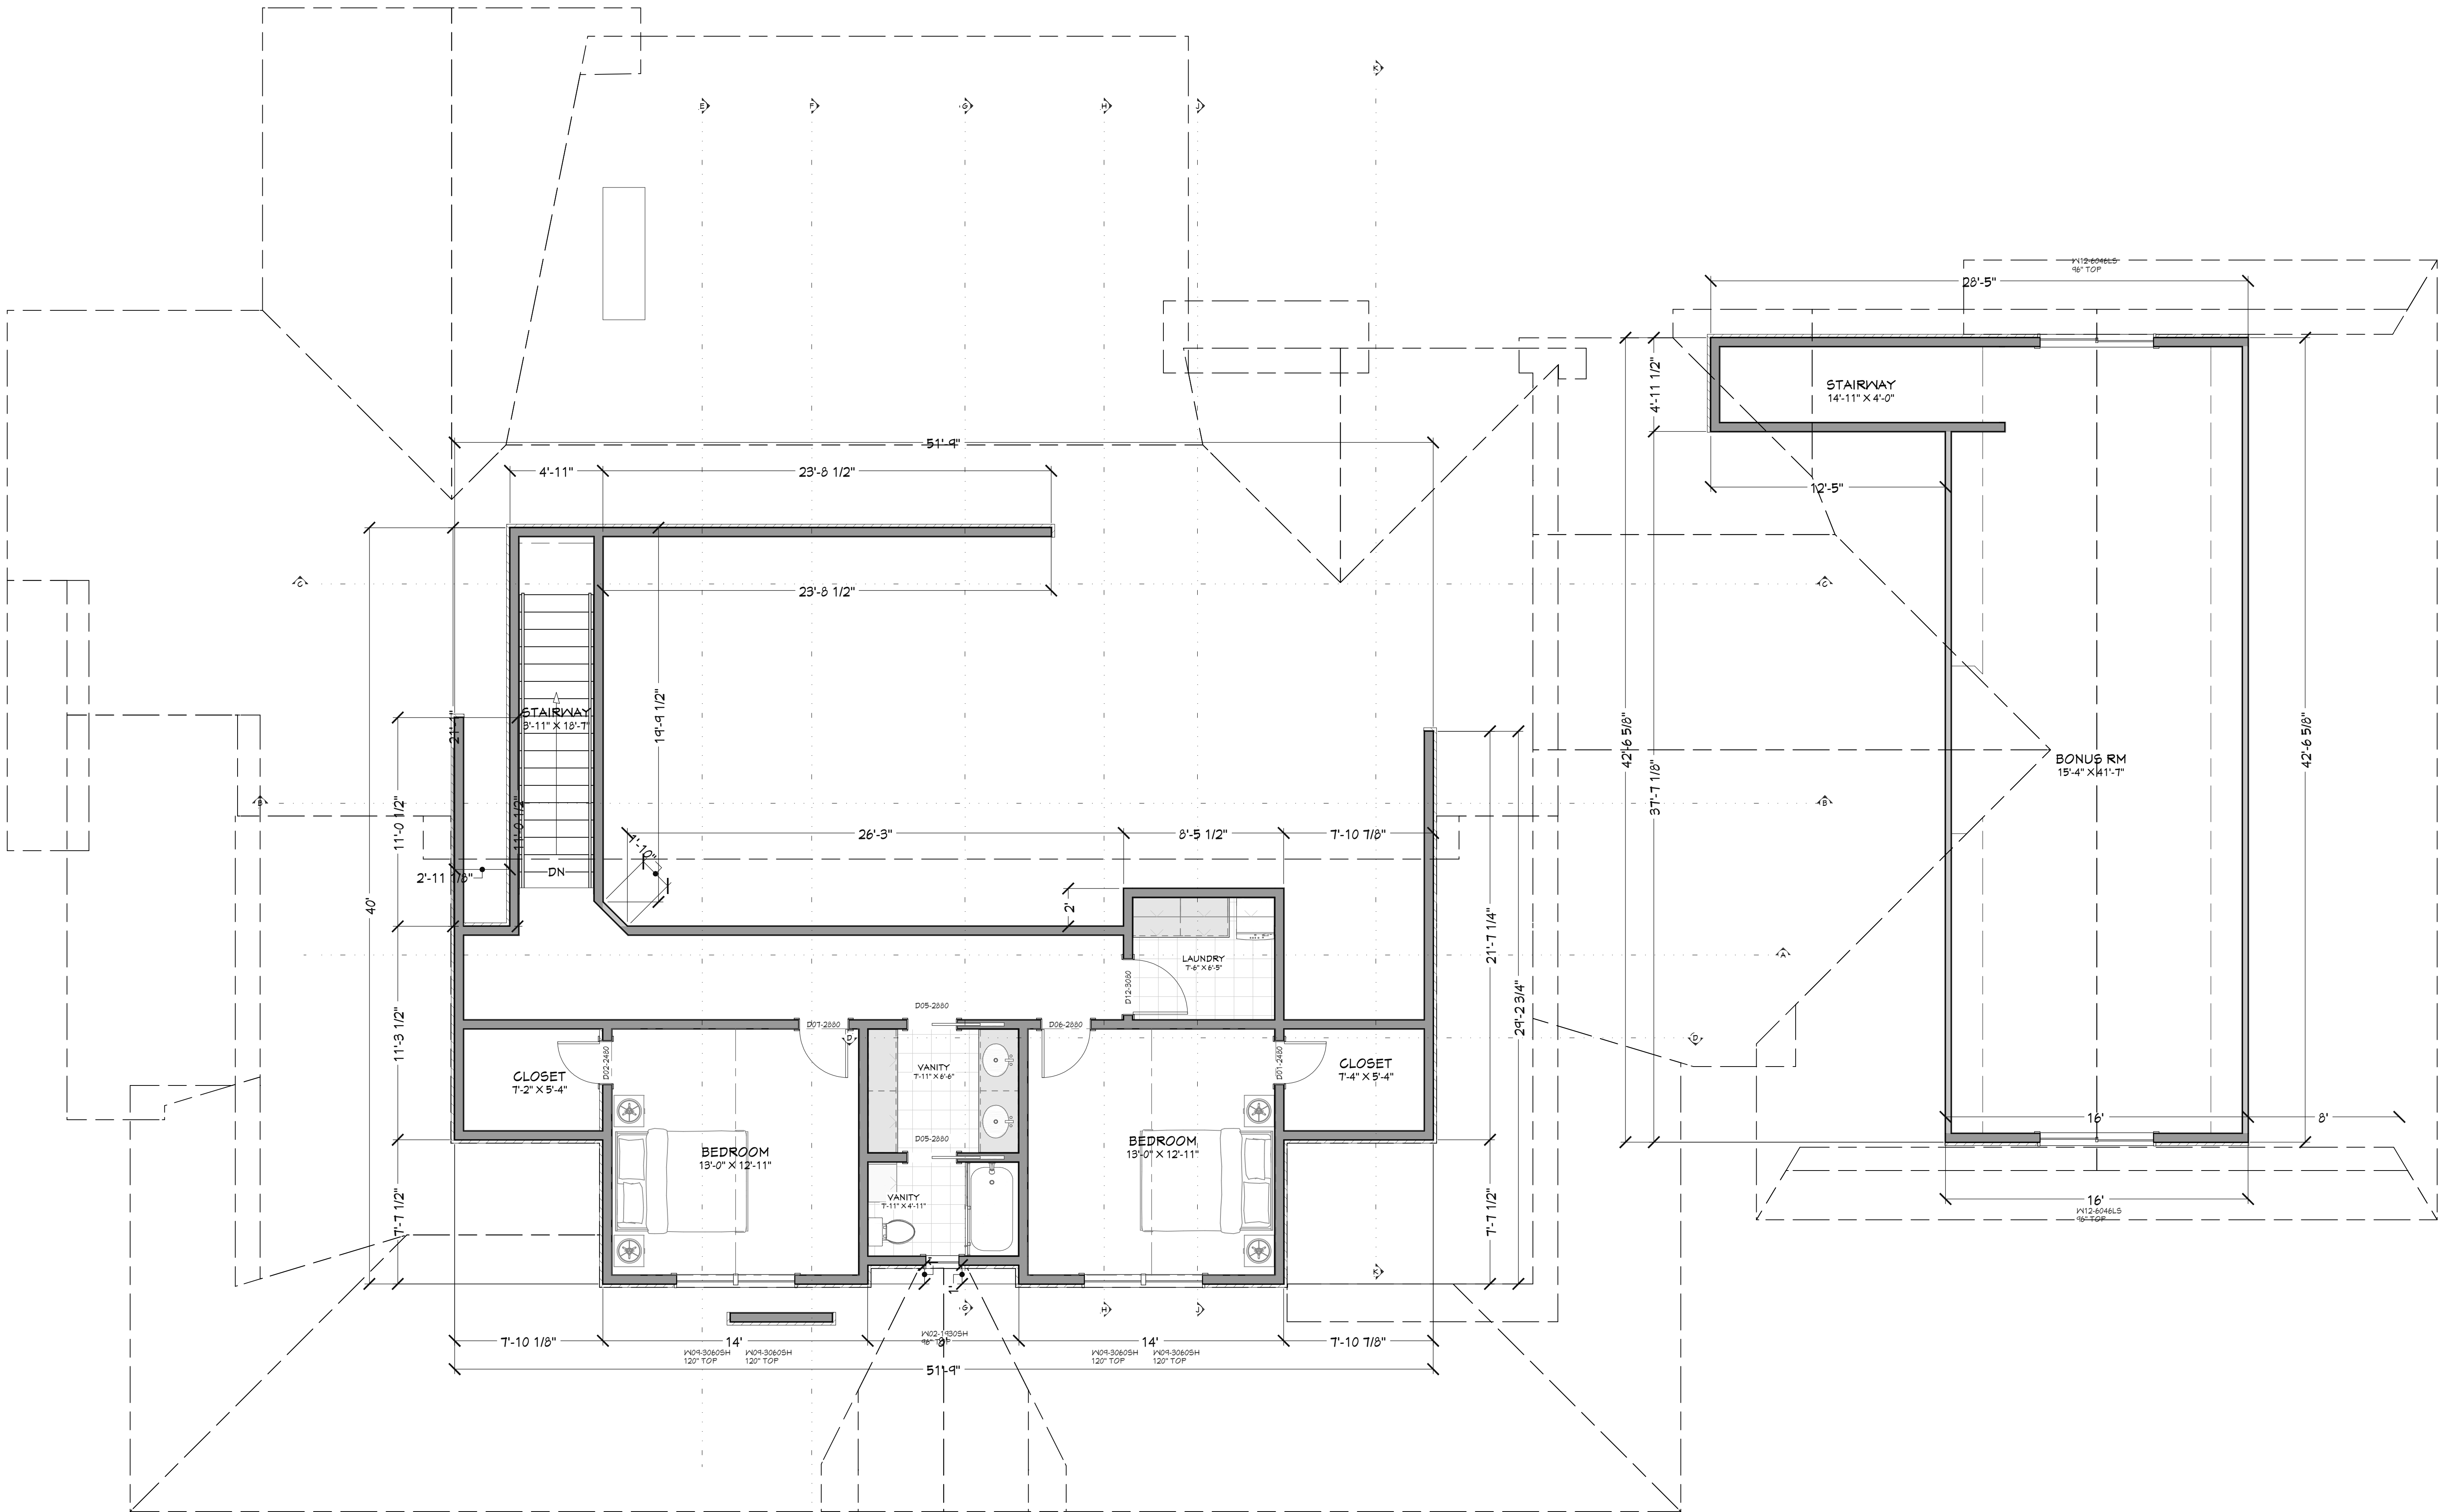

MAIN LEVEL	4211	sq. ft.
UPPER LEVEL	874	sq. ft.
TOTAL LIVING SPACE	5090	sq. ft.
BONUS SPACE	749	sq. ft.
UNFINISHED/MECH	129	sq. ft.
SARAGE	1307	sq. ft.
COVD PORCH/DECK	1563	sq. ft.
DETACHED BARN	2400	sq. ft.
BARN LIVING	800	sq. ft.

UPPER LEVEL NOTES:
ALL ANGLE 45° UNO
2x6 EXT. WALLS @ 16\"/>

PAGE	SHEET INDEX
A1	TITLE
A2	FLOOR PLAN - 1ST LEVEL
A3	FLOOR PLAN - 2ND LEVEL



PROJECT NO.
26-018

BITTNER RESIDENCE

SHEET SIZE
36" X 54"

INITIAL DATE: 08/17/2026
PRINT DATE: 10/12/2026

DRAWN BY:
Steve

SVC Design
SVC Design
205 244 7286
Nampa, ID

SHEET NUMBER
A3
PAGE 3

FLOOR PLAN - 2ND LEVEL