

1. DESIGN CRITERIA:

- A. DESIGNED USING INTERNATIONAL BUILDING CODE, 2016 EDITION  
B. ROOF LIVE LOAD/SNOW LOAD = 150 PSF  
C. ROOF DEAD LOAD = 17 PSF  
D. FLOOR LIVE LOAD = 40 PSF  
E. FLOOR DEAD LOAD = 12 PSF  
F. WIND SPEED = 115 MPH  
G. EXPOSURE TYPE = 3  
H. SEISMIC PARAMETERS, S<sub>s</sub> = 0.45  
I. MINIMUM FROST DEPTH = 21 INCHES

2. FOUNDATIONS & SLAB ON GRADE:

- A. ALL FOOTING AND FOUNDATION DESIGNS ARE BASED ON AN ALLOWABLE SOIL BEARING CAPACITY OF 1,500 PSF BEARING ON COMPETENT NATIVE SOIL (CODE MINIMUM). IF THE SITE HAS A LOWER BEARING CAPACITY THAN ASSUMED THE FOUNDATION PLAN WILL NEED TO BE REDESIGNED. IF SOIL IS DISTURBED, COMPACT SOIL IN 6" LIFTS TO 95% MAXIMUM DRY DENSITY PER ASTM D990.  
B. MINIMUM FROST DEPTH FROM LOWEST ADJACENT FINISH GRADE TO BOTTOM OF FOOTING SHALL BE MAINTAINED FOR ALL EXTERIOR FOOTINGS.  
C. CONTRACTOR TO VERIFY LOCATIONS FOR STEP FOOTINGS AND FOUNDATION WALLS BASED ON SITE RELATED FINISHED GRADE. IF NECESSARY, FOOTING STEPS ARE TO BE A MAXIMUM OF (2) VERTICALLY TO (1) HORIZONTALLY.  
D. ALL SLABS SHALL HAVE REINFORCING PER PLANS & CONTROL JOINTS @ 10'-0" SPACING MAX.  
E. ALL STRUCTURAL FILL BELOW FOOTINGS SHALL EXTEND OUT PAST FOOTINGS AT A SLOPE OF 1 HORIZONTAL TO 2 VERTICAL TO COMPETENT SOILS.  
F. PROVIDE ADEQUATE DRAINAGE BEHIND ALL WALLS TO ALLEVIATE ANY STANDING WATER.  
G. ALL CONCRETE PAD & APRON LOCATIONS TO BE SECURED TO FOUNDATION WITH #4 DOWELS @ 24" O.C. EXTEND EXPOSED SIDES A MINIMUM OF 24" BELOW FINISHED GRADE.  
H. MINIMUM CONCRETE SLAB DEPTH IS 4".

3. CONCRETE:

- A. THE MINIMUM COMPRESSIVE STRENGTHS FOR CONCRETE AT 28 DAYS SHALL BE AS FOLLOWS (DESIGNED USING 2,500 PSI):  
1. ALL FOOTINGS, FOUNDATIONS, AND STEM WALLS FC = 3,000 PSI  
2. SLABS ON GRADE FC = 3,500 PSI  
B. MINIMUM CLEAR PROTECTION FOR REINFORCEMENT SHALL BE AS FOLLOWS:  
1. PLACED DIRECTLY AGAINST EARTH: 3"  
2. FORMED SURFACES #5 BARS OR SMALLER: 1-1/2"  
3. STRUCTURAL SLABS: 1"  
C. SAWN CONTROL & CONSTRUCTION JOINTS SHALL BE MADE AS SOON AS POSSIBLE WITHOUT DAMAGE TO THE SURFACE. FILLING OF SAWN JOINTS WHERE REQUIRED SHALL BE DELAYED AS LONG AS POSSIBLE TO ALLOW MAXIMUM SHRINKAGE TO OCCUR IN SLABS.  
D. ALL EMBEDDED ANCHOR BOLTS SHALL BE A36 OR A307 STEEL W/ 7" MIN. EMBEDMENT. ANCHOR BOLTS TO BE WITHIN 1/4" OF SILL PLATE EDGE, WITH A MIN. OF TWO PER WALL AND NO CLOSER THAN 6" FROM CONCRETE WALL CORNERS. REFER TO LOG MANUFACTURERS SPECIFIC BOLT PLAN FOR LOG WALL ANCHORS. DO NOT POUR FOUNDATION WITH OUT LOG MANUFACTURERS BOLT PLAN.  
E. WET SETTING OF REINFORCING BARS IN FOOTINGS AND WALLS IS NOT ALLOWED.  
F. BLOCK-OUT ALL STEM WALLS @ ENTRIES AS REQUIRED.  
G. CONCRETE FORM WORK TO BE OF ADEQUATE STRENGTH AND BRACED TO PREVENT DEFORMATION.  
H. PROTECT ALL CONCRETE FROM FREEZING.  
I. ALL LOWER LEVEL AND RETAINING WALLS WHICH HAVE FILL HIGHER THAN AN INTERIOR FLOOR LEVEL SHALL HAVE AN APPROVED WATERPROOFING MEMBRANE APPLIED.  
J. PROVIDE ADEQUATE TEMPORARY BRACING OF CONCRETE AND/OR RETAINING WALLS DURING BACKFILL PRIOR TO INSTALLATION OF MAIN FLOOR FRAMING AND BASEMENT CONCRETE SLAB ON GRADES. WALL DESIGNS ARE BASED ON TOP OF WALL RESTRAINED BY FINISHED FLOOR SYSTEM AND RESISTING SLIDING BY HAVING BASEMENT CONCRETE SLAB ON GRADE FLOOR INSTALLED.  
K. IT IS RECOMMENDED THAT ALL GRADING, EXCAVATION, AND INSTALLATION OF FOUNDATIONS BE PERFORMED UNDER THE INSPECTION AND TESTING OF A QUALIFIED GEOTECHNICAL CONSULTANT DURING THE CRITICAL STAGES OF CONSTRUCTION.  
L. STAIN & TEXTURE OF EXPOSED CONCRETE SURFACES PER OWNERS' DIRECTION.

4. REINFORCING STEEL:

- A. ASTM A615, GRADE 60. BARS TO BE WELDED SHALL BE ASTM A702, GRADE 60.  
B. MINIMUM LENGTH OF LAPPED SPLICES SHALL BE 48 TIMES BAR DIAMETER UNLESS NOTED OTHERWISE. STAGGER SPLICES IN WALLS SO THAT NO TWO ADJACENT BARS ARE SPLICED IN THE SAME LOCATION.  
C. WELDED WIRE FABRIC SHALL CONFORM TO ASTM A185, Fy = 75,000 PSI.  
D. REINFORCING SHALL BE CONTINUOUS THROUGH ALL COLD JOINTS.  
E. PROVIDE CORNER BARS W/ 18" LEGS AT CORNERS AND INTERSECTING WALLS AND FOOTINGS, SIZE AND PLACEMENT TO MATCH HORIZONTAL REINFORCEMENT.  
F. PROVIDE #4 HORIZONTALS AT TOP OF WALL, CONT. IN FOOTINGS, AND ABOVE ALL OPENINGS. PROVIDE #4 HORIZONTALS AT ALL INTERSECTING FLOORS AND ROOF LEVELS, BOTTOM OF ALL WINDOWS AND AT 12" O.C. MAXIMUM OR PER PLANS.  
G. PROVIDE #4 VERTICALS AT 24" O.C. W/ STANDARD HOOK EXTENDING INTO FOOTING AT EACH SIDE OF WALL OPENINGS AND AT EACH END OF WALLS.  
H. PROVIDE FOUNDATION HOLDOWNS AT ALL SHEAR WALL LOCATIONS PER PLAN, IF APPLICABLE.

5. WOOD FRAMING:

- A. STRUCTURAL LUMBER SHALL BE DOUGLAS FIR-LARCH (DF-L) #2 OR BETTER.  
B. WOOD INSTALLED WITHIN 1" OF CONCRETE OR MASONRY SHALL BE REDWOOD OR PRESSURE TREATED.  
C. PROVIDE WET USE ADHESIVES.  
D. MAXIMUM LUMBER MOISTURE CONTENTS SHALL BE 15%.  
E. ALL FRAMING DETAILS SHALL BE IN ACCORDANCE WITH THE ADOPTED CODE.  
F. PROVIDE SOLID BLOCKING BELOW ALL BEARING WALLS AND POSTS. PROVIDE BLOCKING @ 24" O.C. @ JOISTS PARALLEL WITH BEARING WALLS ABOVE.  
G. MINIMUM HEADER AT BEARING WALL TO BE 4X6 WITH 4X6 BEARING STUD PLUS KING STUD EACH SIDE. HEADERS WITH LARGER LOADING WILL BE CALLED OUT IN PLANS.  
H. BLOCK AND NAIL ALL HORIZONTAL PANEL EDGES AT SHEAR WALLS.  
I. ROOF SHEATHING: 1/2" CDX MIN. (3216) SPAN RATING 100 @ 2 1/2" O.C. EDGE AND 12" O.C. FIELD U.N.O.  
J. FLOOR SHEATHING: 3/4" CDX MIN. (4824) SPAN RATING 100 @ 6" O.C. EDGE AND 12" O.C. FIELD U.N.O.  
K. 2X11 WALL SHEATHING: 1/2" CDX MIN. (2401) SPAN RATING ALL SPAN RATINGS TO MEET LOCAL CODES.  
L. ORIENTED STRAND BOARD (OSB) WITH THE SAME SPAN RATINGS MAY BE SUBSTITUTED.  
M. ALL EXTERIOR WALLS TO BE 2X6 @ 16" O.C. AND AT INTERIOR NON-LOAD BEARING PARTITIONS TO BE 2X4 @ 16" O.C. STUD WALLS (U.N.O.)  
N. 2X DIMENSIONAL STUDS ARE TO BE STANDARD (DF-L) #2 OR BETTER WESTERN WHITE WOODS (WWO)  
O. PROVIDE STEEL STRAPS AT PIPES IN STUD WALLS AS REQUIRED BY THE ADOPTED CODE.  
P. OVER FRAMING SHALL BE DONE SUCH THAT VERTICAL LOADS ARE TRANSFERRED TO MAIN STRUCTURE BELOW BY DIRECT BEARING AT SPACING NOT TO EXCEED 24" O.C.  
Q. METAL HANGERS AND CONNECTIONS ARE "SMPSO" AND SHALL BE INSTALLED PER "SMPSO" RECOMMENDATIONS.  
R. ENGINEERED "I" JOISTS TO BE DESIGNED, CERTIFIED, ERECTED, INSTALLED, AND BRACED PER MANUFACTURER'S SPECS. ALL REFERENCES ON PLANS ARE FOR TRUSS JOIST. A WATER/USER BUSINESS PRODUCT. USE THESE PRODUCTS OR AN EQUIVALENT APPROVED MANUFACTURER.  
S. SHEATHING SHALL BE APA RATED EXPOSURE 1  
T. STAGGER SHEATHING END JOINTS 4'-0"  
U. PROVIDE 1/4" SPACE AT ALL PANEL EDGES FOR EXPANSION.  
V. FRAME INTERIOR BEARING WALLS SHORT TO ACCOUNT FOR LOG SETTLING.  
W. INTERIOR POSTS SHORT TO ACCOUNT FOR LOG SETTLING. USE REMOVABLE SHIMS OR SETTLING JACKS AS NECESSARY.  
X. ALL WINDOW SIZES ARE NOMINAL. VERIFY ACTUAL LOG OPENINGS WITH LOG & WINDOW MANUFACTURERS.  
Y. ALL MICROSLIM (M/S) SHALL HAVE THE MINIMUM SECTION PROPERTIES OF Fb = 2800 PSI, Fv = 280 PSI, E = 2,400,000 PSI.  
Z. ALL ROOF OPENINGS GREATER THAN 12"X12" SHALL BE FRAMED IN OPENINGS.  
AA. GLUE-LAM BEAMS SHALL BE DOUGLAS FIR COMBINATION 24F-V4 FOR SIMPLY SUPPORTED AND 24F-V8 FOR CANTILEVERED BEAMS, Fb = 3400 PSI, Fv = 165 PSI, E = 1,600,000 PSI. PROVIDE WET USE GLUE ON ALL EXTERIOR LOCATIONS.

6. STRUCTURAL STEEL:

- A. BOLTS AND LUGS SHALL CONFORM TO ASTM A36 (U.N.O.)  
B. STEEL TUBES TO CONFORM TO ASTM500, GRADE B (FY = 40KSI)  
C. PROVIDE MILD STEEL PLATE WASHERS AT ALL BOLT HEADS AND NUTS BEARING AGAINST WOOD.  
D. ALL WORK SHALL BE IN ACCORDANCE WITH THE 9TH EDITION, OR 1ST EDITION LEFT MANUAL OF AISC SPECIFICATIONS FOR THE DESIGN, FABRICATION AND ERECTION OF STRUCTURAL STEEL FOR BUILDINGS.  
E. MACHINE BOLTS SHALL BE ASTM A325 (U.N.O.)  
F. PROVIDE LOCK WASHERS BETWEEN NUT AND CONNECTED STEEL.  
G. ALL STEEL, INCLUDING NUTS, BOLTS, AND WASHERS EXPOSED TO WEATHER, SHALL BE GALVANIZED.  
H. PRE-MANUFACTURED TRUSS PROVIDER TO VERIFY ALL LOADING PATTERNS TO FOOTINGS BELOW.  
I. PRE-MANUFACTURED TRUSS PROVIDER TO PROVIDE SUPPORT @ TRUSSES FOR LOADING SHOWN ON ALL PLANS, SECTIONS AND DETAILS. VERIFY SECOND FLOOR LOADING AND SPECIAL CASE POINT LOADING FROM LOG AND FRAMED ROOF SYSTEMS.  
J. ALL PRE-MANUFACTURED ROOF TRUSSES SHALL BE DESIGNED FOR THE ROOF LOADS SHOWN AND ACCOUNT FOR ANY REQUIRED ADDITIONAL DRIFT, VALLEY, OR SAVE LOAD PER CODE. TRUSS SHOP DRAWINGS SHALL BE SUBMITTED TO THE ENGINEER OF RECORD (E.O.R.) FOR REVIEW AND COMPLIANCE.

8. GENERAL STRUCTURAL NOTES:

- A. CONTRACTOR TO VERIFY ALL OPENINGS, BUILDING DIMENSIONS, COLUMN LOCATIONS AND DIMENSIONS WITH OWNER AND LOG MANUFACTURER PRIOR TO POURING OF ANY CONCRETE FOUNDATIONS OR CONSTRUCTION.  
B. THE ENGINEER OF RECORD IS NOT RESPONSIBLE FOR ANY DEVIATIONS FROM THESE PLANS UNLESS SUCH CHANGES ARE AUTHORIZED IN WRITING TO THE ENGINEER OF RECORD.  
C. THE CONTRACTOR IS RESPONSIBLE FOR PROVIDING SAFE AND ADEQUATE SHORING AND/OR TEMPORARY STRUCTURAL STABILITY FOR ALL PARTS OF THE STRUCTURE DURING CONSTRUCTION. THE STRUCTURE SHOWN ON THE DRAWINGS HAS BEEN DESIGNED FOR FINAL CONFIGURATION.

2018 INTERNATIONAL ENERGY CONSERVATION CODE (IECC)

USE THIS TABLE FOR RATES AND RATIO APPROXIMATE TO CODE OR EXCEEDS THE

| TABLE 110.1.1 (MIN.) 12 |                                     |                                     |                                     |                                     |                                     |                                     |                                     |                                     |                                     |
|-------------------------|-------------------------------------|-------------------------------------|-------------------------------------|-------------------------------------|-------------------------------------|-------------------------------------|-------------------------------------|-------------------------------------|-------------------------------------|
| CLIMATE                 | RESIDENTIAL ENERGY EFFICIENCY RATES | RESIDENTIAL ENERGY EFFICIENCY RATES | RESIDENTIAL ENERGY EFFICIENCY RATES | RESIDENTIAL ENERGY EFFICIENCY RATES | RESIDENTIAL ENERGY EFFICIENCY RATES | RESIDENTIAL ENERGY EFFICIENCY RATES | RESIDENTIAL ENERGY EFFICIENCY RATES | RESIDENTIAL ENERGY EFFICIENCY RATES | RESIDENTIAL ENERGY EFFICIENCY RATES |
| 1                       | 2                                   | 3                                   | 4                                   | 5                                   | 6                                   | 7                                   | 8                                   | 9                                   | 10                                  |
| 1                       | 2                                   | 3                                   | 4                                   | 5                                   | 6                                   | 7                                   | 8                                   | 9                                   | 10                                  |



SCAN FOR CURRENT PLAN



SCAN FOR RENDERINGS

LICENSED ARCHITECT  
AR-985249  
09.03.2025  
JESSICA PETTY  
STATE OF IDAHO

ENGINEER STAMP AREA

PROJECT NO.  
25-015

5 BDRM 5-1/2 BATH 2-STORY  
RIVER RANCH LOT 56 MCCALL, ID

SHEET SIZE  
ARCH E (36" x 48")  
INITIAL DATE: 3/24/2025  
PRINT DATE: 4/14/2025  
DRAWN BY: Steve

COVER SHEET


SMC Design  
208.249.1288  
Nampa, ID

SHEET NUMBER  
A1  
PAGE 1 OF 10

|                    |      |         |
|--------------------|------|---------|
| MAIN LEVEL         | 4942 | sq. ft. |
| UPPER LEVEL        | 1143 | sq. ft. |
| TOTAL LIVING SPACE | 5595 | sq. ft. |
| BONUS SPACE        | 584  | sq. ft. |
| UNFINISHED/MECH.   | 233  | sq. ft. |
| GARAGE             | 2542 | sq. ft. |
| COVD PORCH/DECK    | 1104 | sq. ft. |

| SHEET INDEX |                                     |
|-------------|-------------------------------------|
| PAGE        | TITLE                               |
| A1          | COVER SHEET                         |
| A2          | SITE PLAN                           |
| A3          | LANDSCAPE PLAN                      |
| A4          | FLOOR PLAN - 1ST LEVEL (3/16 SCALE) |
| A5          | FLOOR PLAN - 2ND LEVEL (3/16 SCALE) |
| A6          | FLOOR PLAN - 1ST LEVEL (1/4 SCALE)  |
| A7          | FLOOR PLAN - GARAGE (1/4 SCALE)     |
| A8          | FLOOR PLAN - 2ND LEVEL (1/4 SCALE)  |
| A9          | ELEVATIONS                          |
| A10         | ELEVATIONS                          |



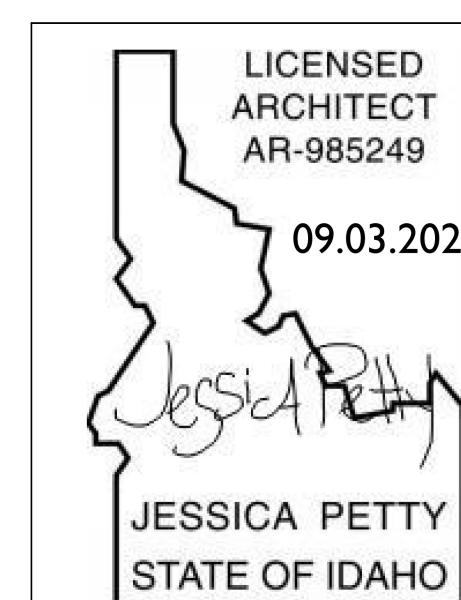

PROJECT NO.  
25-015

5 BDRM 5-1/2 BATH 2-STORY  
RIVER RANCH LOT 56 MCCALL, ID

CONTRACTOR TO VERIFY ALL DETAILS, DIMENSIONS, AND SPECIFICATIONS PRIOR TO CONSTRUCTION, AND REPORT ANY OMISSIONS AND/OR ERRORS TO SMC DESIGN. THE PURCHASER OR BUILDER OF THIS PLAN RELEASES SMC DESIGN FROM ANY CLAIMS, LITIGATIONS OR SUITS THAT MAY ARISE DURING CONSTRUCTION OR ANYTIME THEREAFTER.

**SHEET SIZE**  
ARCH E (36" x 48")

INITIAL DATE: 3/24/2025  
PRINT DATE: 9/9/2025

DRAWN BY:  
Steve

# SITE PLAN

**SMC** Design  
SMC Design  
208.249.7288  
Nampa, ID

SHEET NUMBER  
**A2**  
PAGE 2 OF 10



| PLUMBING FIXTURE SCHEDULE |                               |     |                    |
|---------------------------|-------------------------------|-----|--------------------|
| FLOOR                     | LABEL                         | QTY | FIXTURE VALUE      |
| 1                         | BATHROOM SINK                 | 1   | 1                  |
| 1                         | BATHROOM SINK                 | 1   | 1                  |
| 1                         | HOSE BIB                      | 3   | 25(1 FOR EA. ADD.) |
| 1                         | KITCHEN FAUCET                | 2   | 1.5                |
| 1                         | SHOWER HEAD                   | 5   | 2                  |
| 2                         | SHOWER HEAD                   | 1   | 2                  |
| 1                         | SINGLE BASIN UNDERMOUNT SINK  | 1   | 1                  |
| 1                         | TOILET - 1.6 GPF GRAVITY TANK | 4   | 2.5                |
| 2                         | TOILET - 1.6 GPF GRAVITY TANK | 2   | 2.5                |


 RIVER RANCH PHASE 1B LOT 56  
1 IN = 15 FT

| SHEET INDEX |                                     |
|-------------|-------------------------------------|
| PAGE        | TITLE                               |
| A1          | COVER SHEET                         |
| A2          | SITE PLAN                           |
| A3          | LANDSCAPE PLAN                      |
| A4          | FLOOR PLAN - 1ST LEVEL (3/16 SCALE) |
| A5          | FLOOR PLAN - 2ND LEVEL (3/16 SCALE) |
| A6          | FLOOR PLAN - 1ST LEVEL (1/4 SCALE)  |
| A7          | FLOOR PLAN - GARAGE (1/4 SCALE)     |
| A8          | FLOOR PLAN - 2ND LEVEL (1/4 SCALE)  |
| A9          | ELEVATIONS                          |
| A10         | ELEVATIONS                          |





SCAN FOR  
CURRENT PLAN

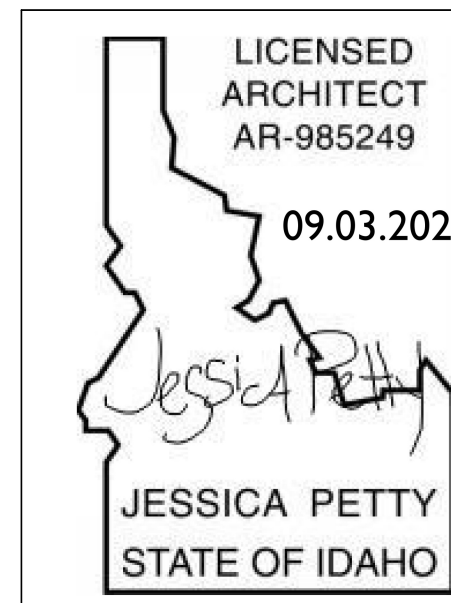

PROJECT NO.  
25-015

5 BDRM 5-1/2 BATH 2-STORY  
RIVER RANCH LOT 56 MCCALL, ID



CONTRACTOR TO VERIFY ALL DETAILS, DIMENSIONS, AND SPECIFICATIONS PRIOR TO CONSTRUCTION, AND REPORT ANY OMISSIONS AND/OR ERRORS TO SMC DESIGN. THE PURCHASER OR BUILDER OF THIS PLAN RELEASES SMC DESIGN FROM ANY CLAIMS, LITIGATIONS OR SUITS THAT MAY ARISE DURING CONSTRUCTION OR ANYTIME THEREAFTER.

SHEET SIZE  
ARCH E (36" x 48")

INITIAL DATE: 3/24/2025  
PRINT DATE: 9/19/2025

DRAWN BY:  
Steve

LANDSCAPE PLAN

SMC Design  
208.249.1288  
Nampa, ID

SHEET NUMBER


A3  
PAGE 3 OF 10

| SHEET INDEX |                                     |
|-------------|-------------------------------------|
| PAGE        | TITLE                               |
| A1          | COVER SHEET                         |
| A2          | SITE PLAN                           |
| A3          | LANDSCAPE PLAN                      |
| A4          | FLOOR PLAN - 1ST LEVEL (3/16 SCALE) |
| A5          | FLOOR PLAN - 2ND LEVEL (3/16 SCALE) |
| A6          | FLOOR PLAN - 1ST LEVEL (1/4 SCALE)  |
| A7          | FLOOR PLAN - GARAGE (1/4 SCALE)     |
| A8          | FLOOR PLAN - 2ND LEVEL (1/4 SCALE)  |
| A9          | ELEVATIONS                          |
| A10         | ELEVATIONS                          |

| PLANT SCHEDULE |                                      |                      |            |
|----------------|--------------------------------------|----------------------|------------|
| NUMBER         | COMMON NAME                          | SCIENTIFIC NAME      | SIZE       |
| P01            | 2" DOGWOOD - SHAWING ASPEN           | POPULUS TREMULOIDES  | 2" CALIPER |
| P02            | 4" DOGWOOD - REDTONGUE               | POPULUS STOLONIFERA  | 2" CALIPER |
| P03            | 4" DOGWOOD - CURRANT                 | POPULUS ALTRNATA     | 2" CALIPER |
| P04            | 4" DOGWOOD - MOUNTAIN ROCK SAGEBRUSH | ARTEMESIA TRIDENTATA | 2" CALIPER |
| P05            | 4" DOGWOOD - MOUNTAIN ROCK SAGEBRUSH | ARTEMESIA TRIDENTATA | 2" CALIPER |
| P06            | 4" DOGWOOD - MOUNTAIN ROCK SAGEBRUSH | ARTEMESIA TRIDENTATA | 2" CALIPER |
| P07            | 4" DOGWOOD - MOUNTAIN ROCK SAGEBRUSH | ARTEMESIA TRIDENTATA | 2" CALIPER |

RIVER RANCH PHASE 1B LOT 56  
1 IN = 15 FT



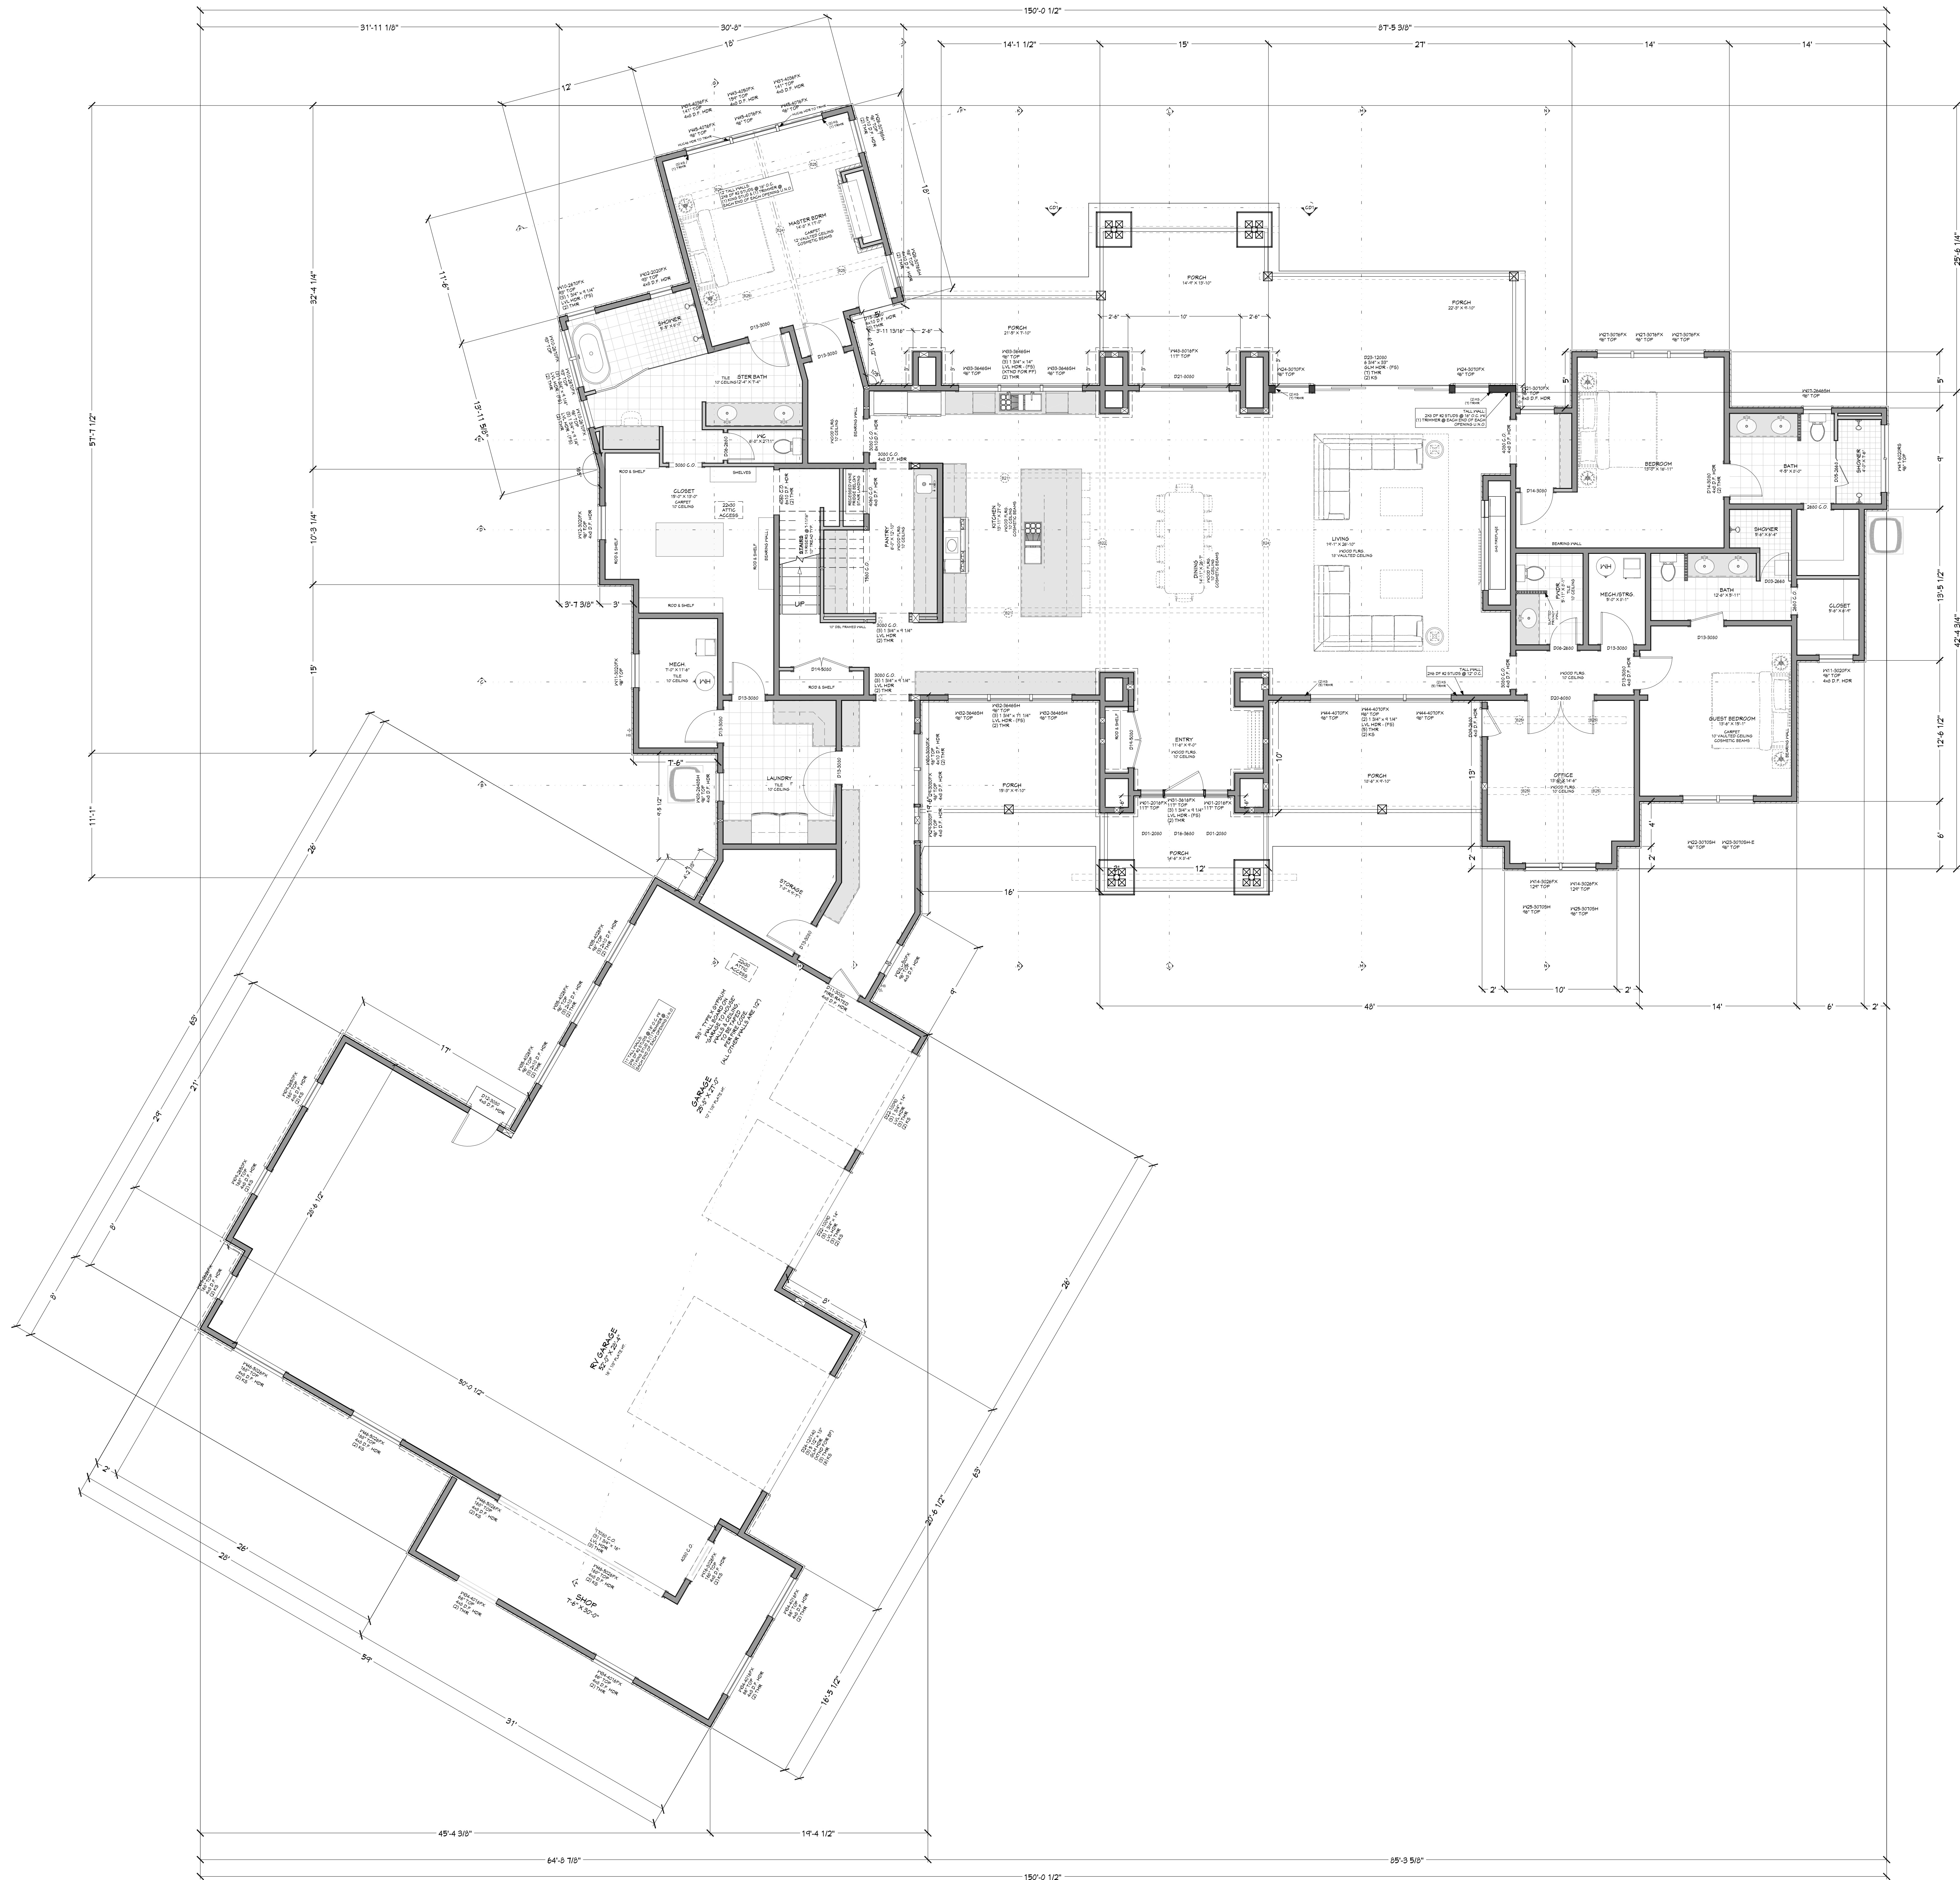

FLOOR PLAN - 1ST LEVEL  
3/16 IN = 1 FT

| DOOR SCHEDULE |     |       |         |       |        |      |          |     |          |
|---------------|-----|-------|---------|-------|--------|------|----------|-----|----------|
| NUMBER        | QTY | FLOOR | SIZE    | WIDTH | HEIGHT | TYPE | TEMPERED | ESR | COMMENTS |
| D01           | 2   | 1     | 2400 LK | 24"   | 80"    | SLDR |          |     |          |
| D02           | 1   | 2     | 2400 R  | 24"   | 80"    | SLDR |          |     |          |
| D03           | 1   | 2     | 2400 R  | 30"   | 80"    | SLDR |          |     |          |
| D04           | 1   | 2     | 2400 R  | 30"   | 80"    | SLDR |          |     |          |
| D05           | 1   | 2     | 2400 R  | 30"   | 80"    | SLDR |          |     |          |
| D06           | 2   | 1     | 2400 LK | 30"   | 80"    | SLDR |          |     |          |
| D07           | 1   | 2     | 2400 LK | 30"   | 80"    | SLDR |          |     |          |
| D08           | 2   | 2     | 2400 LK | 30"   | 80"    | SLDR |          |     |          |
| D09           | 1   | 2     | 2400 LK | 30"   | 80"    | SLDR |          |     |          |
| D10           | 1   | 2     | 2400 LK | 30"   | 80"    | SLDR |          |     |          |
| D11           | 1   | 2     | 2400 LK | 30"   | 80"    | SLDR |          |     |          |
| D12           | 1   | 2     | 2400 LK | 30"   | 80"    | SLDR |          |     |          |
| D13           | 1   | 2     | 2400 LK | 30"   | 80"    | SLDR |          |     |          |
| D14           | 1   | 2     | 2400 LK | 30"   | 80"    | SLDR |          |     |          |
| D15           | 1   | 2     | 2400 LK | 30"   | 80"    | SLDR |          |     |          |
| D16           | 1   | 2     | 2400 LK | 30"   | 80"    | SLDR |          |     |          |
| D17           | 1   | 2     | 2400 LK | 30"   | 80"    | SLDR |          |     |          |
| D18           | 1   | 2     | 2400 LK | 30"   | 80"    | SLDR |          |     |          |
| D19           | 1   | 2     | 2400 LK | 30"   | 80"    | SLDR |          |     |          |
| D20           | 1   | 2     | 2400 LK | 30"   | 80"    | SLDR |          |     |          |
| D21           | 1   | 2     | 2400 LK | 30"   | 80"    | SLDR |          |     |          |
| D22           | 1   | 2     | 2400 LK | 30"   | 80"    | SLDR |          |     |          |
| D23           | 1   | 2     | 2400 LK | 30"   | 80"    | SLDR |          |     |          |
| D24           | 1   | 2     | 2400 LK | 30"   | 80"    | SLDR |          |     |          |

| WINDOW/DOOR LABEL LEGEND |     |       |         |       |        |      |          |     |          |
|--------------------------|-----|-------|---------|-------|--------|------|----------|-----|----------|
| NUMBER                   | QTY | FLOOR | SIZE    | WIDTH | HEIGHT | TYPE | TEMPERED | ESR | COMMENTS |
| W01                      | 2   | 1     | 2400 LK | 24"   | 80"    | SLDR |          |     |          |
| W02                      | 1   | 2     | 2400 R  | 24"   | 80"    | SLDR |          |     |          |
| W03                      | 1   | 2     | 2400 R  | 30"   | 80"    | SLDR |          |     |          |
| W04                      | 1   | 2     | 2400 R  | 30"   | 80"    | SLDR |          |     |          |
MAIN LEVEL NOTES:  
ALL ANGLE 45° UNO  
2x6 EXT. WALLS @ 16" O.C.  
10'-1 1/8" PLATE HEIGHT UNO  
ALL PARTITION DIMENSIONS  
ARE TO FACE OF STUD

|                    |      |         |
|--------------------|------|---------|
| MAIN LEVEL         | 4342 | sq. ft. |
| UPPER LEVEL        | 1193 | sq. ft. |
| TOTAL LIVING SPACE | 5535 | sq. ft. |
| BONUS SPACE        | 584  | sq. ft. |
| UNFINISHED/MECH.   | 233  | sq. ft. |
| GARAGE             | 2542 | sq. ft. |
| COVD PORCH/DECK    | 1104 | sq. ft. |

| PAGE | TITLE                               |
|------|-------------------------------------|
| A1   | COVER SHEET                         |
| A2   | SITE PLAN                           |
| A3   | LANDSCAPE PLAN                      |
| A4   | FLOOR PLAN - 1ST LEVEL (3/16 SCALE) |
| A5   | FLOOR PLAN - 2ND LEVEL (3/16 SCALE) |
| A6   | FLOOR PLAN - 1ST LEVEL (1/4 SCALE)  |
| A7   | FLOOR PLAN - GARAGE (1/4 SCALE)     |
| A8   | FLOOR PLAN - 2ND LEVEL (1/4 SCALE)  |
| A9   | ELEVATIONS                          |
| A10  | ELEVATIONS                          |

PROJECT NO.  
25-015

5 BDRM 5-1/2 BATH 2-STORY  
RIVER RANCH LOT 56 MCCALL, ID

CONTRACTOR TO VERIFY ALL DETAILS, DIMENSIONS, AND SPECIFICATIONS PRIOR TO CONSTRUCTION, AND REPORT ANY OMISSIONS AND/OR ERRORS TO SMC DESIGN. THE PURCHASER OR BUILDER OF THIS PLAN RELEASES SMC DESIGN FROM ANY CLAIMS, LITIGATIONS OR SUITS THAT MAY ARISE DURING CONSTRUCTION OR ANYTIME THEREAFTER.

SHEET SIZE  
ARCH E (36" x 48")

DRAWN BY:  
Steve

INITIAL DATE: 3/24/2025  
PRINT DATE: 4/10/2025

FLOOR PLAN - 1ST LEVEL (3/16 SCALE)

SMC Design  
208.249.1288  
Nampa, ID


SHEET INDEX

SHEET NUMBER  
A4  
PAGE 4 OF 10






SCAN FOR  
CURRENT PLAN

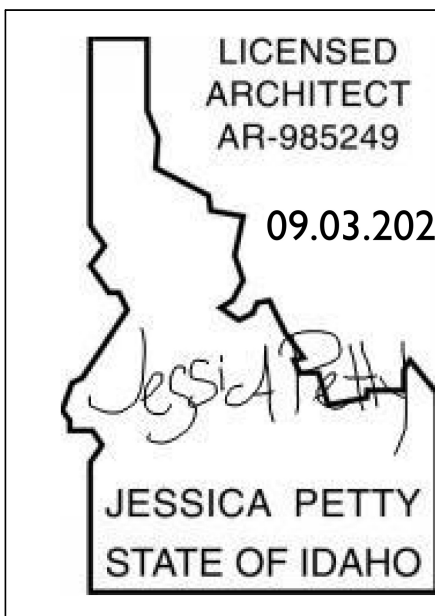

| DOOR SCHEDULE |     |       |           |       |        |               |          |     |          |
|---------------|-----|-------|-----------|-------|--------|---------------|----------|-----|----------|
| NUMBER        | QTY | FLOOR | SIZE      | WIDTH | HEIGHT | TYPE          | TEMPERED | PIR | COMMENTS |
| D01           | 2   | 1     | 2400 LX   | 24"   | 80"    | PIR           |          |     |          |
| D02           | 1   | 2     | 2400 R    | 24"   | 80"    | SHOWER        | YES      |     |          |
| D03           | 1   | 1     | 2400 R    | 30"   | 80"    | SHOWER        | YES      |     |          |
| D04           | 1   | 2     | 2400 R    | 30"   | 80"    | SHOWER        | YES      |     |          |
| D05           | 2   | 1     | 2400 R IN | 30"   | 80"    | HINGED        |          |     |          |
| D06           | 2   | 2     | 2400 R IN | 30"   | 80"    | HINGED        |          |     |          |
| D07           | 2   | 2     | 2400 R IN | 30"   | 80"    | HINGED        |          |     |          |
| D08           | 2   | 2     | 2400 R IN | 30"   | 80"    | HINGED        |          |     |          |
| D09           | 1   | 1     | 2400 R IN | 30"   | 80"    | HINGED        |          |     |          |
| D10           | 1   | 2     | 2400 R    | 30"   | 80"    | POCKET        |          |     |          |
| D11           | 1   | 1     | 3000 R IN | 36"   | 80"    | HINGED        |          | YES |          |
| D12           | 1   | 1     | 3000 R IN | 36"   | 80"    | HINGED        |          |     |          |
| D13           | 1   | 1     | 3000 R IN | 36"   | 80"    | HINGED        |          |     |          |
| D14           | 2   | 1     | 3000 R IN | 36"   | 80"    | HINGED        |          |     |          |
| D15           | 1   | 1     | 3000 R IN | 36"   | 80"    | HINGED        |          |     |          |
| D16           | 1   | 2     | 3000 R IN | 36"   | 80"    | HINGED        |          |     |          |
| D17           | 1   | 2     | 3000 R IN | 36"   | 80"    | HINGED        |          |     |          |
| D18           | 2   | 1     | 3000 R IN | 36"   | 80"    | HINGED        |          |     |          |
| D19           | 2   | 1     | 3000 R IN | 36"   | 80"    | DOUBLE HINGED |          |     |          |
| D20           | 2   | 1     | 3000 R IN | 36"   | 80"    | DOUBLE HINGED |          |     |          |
| D21           | 1   | 1     | 3000 R IN | 36"   | 80"    | DOUBLE HINGED |          |     |          |
| D22           | 1   | 1     | 3000 R IN | 36"   | 80"    | DOUBLE HINGED |          |     |          |
| D23           | 1   | 1     | 3000 R IN | 36"   | 80"    | DOUBLE HINGED |          |     |          |
| D24           | 1   | 1     | 3000 R IN | 36"   | 80"    | DOUBLE HINGED |          |     |          |

| WINDOW/DOOR LABEL LEGEND |     |       |           |       |        |        |          |     |          |
|--------------------------|-----|-------|-----------|-------|--------|--------|----------|-----|----------|
| NUMBER                   | QTY | FLOOR | SIZE      | WIDTH | HEIGHT | TYPE   | TEMPERED | PIR | COMMENTS |
| W01                      | 2   | 1     | 2400 LX   | 24"   | 80"    | PIR    |          |     |          |
| W02                      | 1   | 2     | 2400 R    | 24"   | 80"    | SHOWER | YES      |     |          |
| W03                      | 1   | 1     | 2400 R    | 30"   | 80"    | SHOWER | YES      |     |          |
| W04                      | 1   | 2     | 2400 R    | 30"   | 80"    | SHOWER | YES      |     |          |
| W05                      | 2   | 1     | 2400 R IN | 30"   | 80"    | HINGED |          |     |          |
| W06                      | 2   | 2     | 2400 R IN | 30"   | 80"    | HINGED |          |     |          |
| W07                      | 2   | 2     | 2400 R IN | 30"   | 80"    | HINGED |          |     |          |
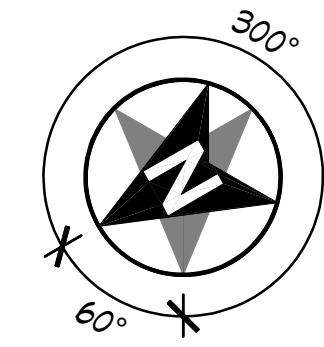

UPPER LEVEL NOTES:  
ALL ANGLE 15° UNO  
2x6 EXT. WALLS @ 16" O.C.  
10'x1 1/8" PLATE HEIGHT UNO  
ALL PARTITION DIMENSIONS  
ARE TO FACE OF STUD

|                    |      |         |
|--------------------|------|---------|
| MAIN LEVEL         | 4342 | sq. ft. |
| UPPER LEVEL        | 1193 | sq. ft. |
| TOTAL LIVING SPACE | 5535 | sq. ft. |
| BONUS SPACE        | 594  | sq. ft. |
| UNFINISHED/MECH.   | 233  | sq. ft. |
| GARAGE             | 2542 | sq. ft. |
| COVD PORCH/DECK    | 1104 | sq. ft. |

| PAGE | TITLE                               |
|------|-------------------------------------|
| A1   | COVER SHEET                         |
| A2   | SITE PLAN                           |
| A3   | LANDSCAPE PLAN                      |
| A4   | FLOOR PLAN - 1ST LEVEL (3/16 SCALE) |
| A5   | FLOOR PLAN - 2ND LEVEL (3/16 SCALE) |
| A6   | FLOOR PLAN - 1ST LEVEL (1/4 SCALE)  |
| A7   | FLOOR PLAN - GARAGE (1/4 SCALE)     |
| A8   | FLOOR PLAN - 2ND LEVEL (1/4 SCALE)  |
| A9   | ELEVATIONS                          |
| A10  | ELEVATIONS                          |

FLOOR PLAN - 1ST LEVEL  
3/16 IN = 1 FT

PROJECT NO.  
25-015

5 BDRM 5-1/2 BATH 2-STORY  
RIVER RANCH LOT 56 MCCALL, ID

SHEET SIZE  
ARCH E (36" x 48")

INITIAL DATE: 3/24/2025  
PRINT DATE: 4/9/2025

DRAWN BY:  
Steve

SMC Design  
208.249.1288  
Nampa, ID

SHEET NUMBER  
A5  
PAGE 5 OF 10





SCAN FOR  
CURRENT PLAN



PROJECT NO.  
25-015

5 BDRN 5-1/2 BATH 2-STORY  
RIVER RANCH LOT 56 MCCALL, ID



SHEET SIZE  
ARCH E (36" x 48")

INITIAL DATE: 3/24/2025  
PRINT DATE: 4/10/2025

DRAWN BY:  
Steve

FLOOR PLAN - 1ST LEVEL (1/4 SCALE)

SMC Design  
208.249.1288  
Nampa, ID

SHEET NUMBER  
A6  
PAGE 6 OF 10

| DOOR SCHEDULE |     |       |           |       |        |      |          |     |          |
|---------------|-----|-------|-----------|-------|--------|------|----------|-----|----------|
| NUMBER        | QTY | FLOOR | SIZE      | WIDTH | HEIGHT | TYPE | TEMPERED | PSA | COMMENTS |
| D01           | 2   | 1     | 2400 LK   | 24"   | 80"    | SLDR |          |     |          |
| D02           | 1   | 2     | 2400 R    | 24"   | 80"    | SLDR | YES      |     |          |
| D03           | 1   | 1     | 2400 R    | 30"   | 80"    | SLDR | YES      |     |          |
| D04           | 1   | 2     | 2400 R    | 30"   | 80"    | SLDR | YES      |     |          |
| D05           | 2   | 1     | 2400 R IN | 30"   | 80"    | SLDR |          |     |          |
| D06           | 2   | 2     | 2400 R IN | 30"   | 80"    | SLDR |          |     |          |
| D07           | 2   | 2     | 2400 R IN | 30"   | 80"    | SLDR |          |     |          |
| D08           | 2   | 2     | 2400 LK   | 30"   | 80"    | SLDR |          |     |          |
| D09           | 1   | 2     | 2400 LK   | 30"   | 80"    | SLDR |          |     |          |
| D10           | 1   | 2     | 2400 LK   | 30"   | 80"    | SLDR |          |     |          |
| D11           | 1   | 1     | 3000 R IN | 36"   | 80"    | SLDR |          |     |          |
| D12           | 1   | 1     | 3000 R IN | 36"   | 80"    | SLDR |          |     |          |
| D13           | 1   | 1     | 3000 R IN | 36"   | 80"    | SLDR |          |     |          |
| D14           | 1   | 1     | 3000 R IN | 36"   | 80"    | SLDR |          |     |          |
| D15           | 1   | 1     | 3000 R IN | 36"   | 80"    | SLDR |          |     |          |
| D16           | 1   | 1     | 3000 R IN | 36"   | 80"    | SLDR |          |     |          |
| D17           | 1   | 1     | 3000 R IN | 36"   | 80"    | SLDR |          |     |          |
| D18           | 1   | 1     | 3000 R IN | 36"   | 80"    | SLDR |          |     |          |
| D19           | 1   | 1     | 3000 R IN | 36"   | 80"    | SLDR |          |     |          |
| D20           | 1   | 1     | 3000 R IN | 36"   | 80"    | SLDR |          |     |          |
| D21           | 1   | 1     | 3000 R IN | 36"   | 80"    | SLDR |          |     |          |
| D22           | 1   | 1     | 3000 R IN | 36"   | 80"    | SLDR |          |     |          |
| D23           | 1   | 1     | 3000 R IN | 36"   | 80"    | SLDR |          |     |          |
| D24           | 1   | 1     | 3000 R IN | 36"   | 80"    | SLDR |          |     |          |

| WINDOW SCHEDULE |     |       |         |       |        |      |          |     |          |
|-----------------|-----|-------|---------|-------|--------|------|----------|-----|----------|
| NUMBER          | QTY | FLOOR | SIZE    | WIDTH | HEIGHT | TYPE | TEMPERED | PSA | COMMENTS |
| W01             | 2   | 1     | 2400 LK | 24"   | 80"    | SLDR |          |     |          |
| W02             | 1   | 2     | 2400 R  | 24"   | 80"    | SLDR | YES      |     |          |
| W03             | 1   | 2     | 2400 R  | 30"   | 80"    | SLDR | YES      |     |          |
| W04             | 1   | 2     | 2400 R  | 30"   | 80"    | SLDR | YES      |     |          |
MAIN LEVEL NOTES:  
ALL ANGLE 45° UNO  
2x6 EXT. WALLS @ 16" O.C.  
10'-1 1/8" PLATE HEIGHT UNO  
ALL PARTITION DIMENSIONS  
ARE TO FACE OF STUD

|                    |      |         |
|--------------------|------|---------|
| MAIN LEVEL         | 4342 | Sq. Ft. |
| UPPER LEVEL        | 1113 | Sq. Ft. |
| TOTAL LIVING SPACE | 5555 | Sq. Ft. |
| BONUS SPACE        | 584  | Sq. Ft. |
| UNFINISHED/MECH.   | 233  | Sq. Ft. |
| GARAGE             | 2542 | Sq. Ft. |
| COVD PORCH/DECK    | 1104 | Sq. Ft. |


| PAGE | TITLE                               |
|------|-------------------------------------|
| A1   | COVER SHEET                         |
| A2   | SITE PLAN                           |
| A3   | LANDSCAPE PLAN                      |
| A4   | FLOOR PLAN - 1ST LEVEL (3/16 SCALE) |
| A5   | FLOOR PLAN - 2ND LEVEL (3/16 SCALE) |
| A6   | FLOOR PLAN - 1ST LEVEL (1/4 SCALE)  |
| A7   | FLOOR PLAN - GARAGE (1/4 SCALE)     |
| A8   | FLOOR PLAN - 2ND LEVEL (1/4 SCALE)  |
| A9   | ELEVATIONS                          |
| A10  | ELEVATIONS                          |

FLOOR PLAN - 1ST LEVEL  
1/4 IN = 1 FT





SCAN FOR  
CURRENT PLAN

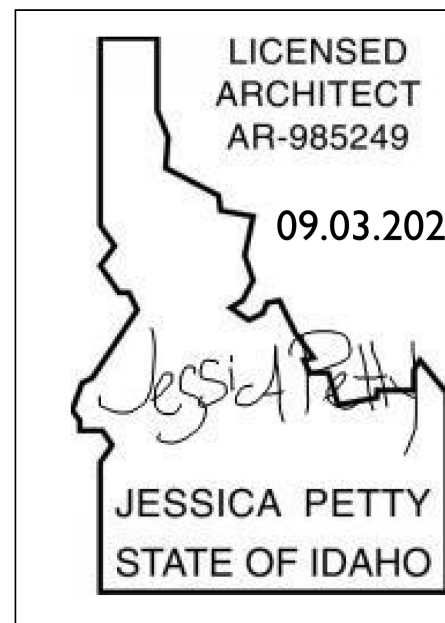

| DOOR SCHEDULE |     |       |           |       |        |        |          |     |          |
|---------------|-----|-------|-----------|-------|--------|--------|----------|-----|----------|
| NUMBER        | QTY | FLOOR | SIZE      | WIDTH | HEIGHT | TYPE   | TEMPERED | PSB | COMMENTS |
| D01           | 2   | 1     | 2460 LK   | 24"   | 80"    | SLIP   |          |     |          |
| D02           | 1   | 2     | 2460 R    | 24"   | 80"    | SLIP   |          |     |          |
| D03           | 1   | 2     | 2460 R    | 30"   | 80"    | SLIP   |          |     |          |
| D04           | 1   | 2     | 2460 R    | 30"   | 80"    | SLIP   |          |     |          |
| D05           | 1   | 2     | 2460 R    | 30"   | 80"    | SLIP   |          |     |          |
| D06           | 2   | 1     | 2460 R IN | 30"   | 80"    | HINGED |          |     |          |
| D07           | 2   | 2     | 2460 R IN | 30"   | 80"    | HINGED |          |     |          |
| D08           | 2   | 2     | 2460 L IN | 30"   | 80"    | HINGED |          |     |          |
| D09           | 1   | 2     | 2460 LK   | 30"   | 80"    | HINGED |          |     |          |
| D10           | 1   | 2     | 2460 LK   | 30"   | 80"    | HINGED |          |     |          |
| D11           | 1   | 1     | 3060 L IN | 36"   | 80"    | HINGED |          |     |          |
| D12           | 1   | 1     | 3060 R IN | 36"   | 80"    | HINGED |          |     |          |
| D13           | 1   | 1     | 3060 R IN | 36"   | 80"    | HINGED |          |     |          |
| D14           | 1   | 1     | 3060 R IN | 36"   | 80"    | HINGED |          |     |          |
| D15           | 1   | 1     | 3060 R IN | 36"   | 80"    | HINGED |          |     |          |
| D16           | 1   | 2     | 3060 L IN | 36"   | 80"    | HINGED |          |     |          |
| D17           | 1   | 2     | 3060 L IN | 36"   | 80"    | HINGED |          |     |          |
| D18           | 2   | 1     | 3060 L IN | 36"   | 80"    | HINGED |          |     |          |
| D19           | 2   | 1     | 3060 L IN | 36"   | 80"    | HINGED |          |     |          |
| D20           | 2   | 1     | 3060 L IN | 36"   | 80"    | HINGED |          |     |          |
| D21           | 1   | 1     | 3060 L IN | 36"   | 80"    | HINGED |          |     |          |
| D22           | 1   | 1     | 3060 L IN | 36"   | 80"    | HINGED |          |     |          |
| D23           | 1   | 1     | 3060 L IN | 36"   | 80"    | HINGED |          |     |          |
| D24           | 1   | 1     | 3060 L IN | 36"   | 80"    | HINGED |          |     |          |

| WINDOW/DOOR LABEL LEGEND |     |       |         |       |        |      |          |     |          |
|--------------------------|-----|-------|---------|-------|--------|------|----------|-----|----------|
| NUMBER                   | QTY | FLOOR | SIZE    | WIDTH | HEIGHT | TYPE | TEMPERED | PSB | COMMENTS |
| W01                      | 2   | 1     | 2460 LK | 24"   | 80"    | SLIP |          |     |          |
| W02                      | 1   | 2     | 2460 R  | 24"   | 80"    | SLIP |          |     |          |
| W03                      | 1   | 2     | 2460 R  | 30"   | 80"    | SLIP |          |     |          |
| W04                      | 1   | 2     | 2460 R  | 30"   | 80"    | SLIP |          |     |          |
**MAIN LEVEL NOTES:**  
ALL ANGLE 45° UNO  
2x6 EXT. WALLS @ 16" O.C.  
10'-1 1/8" PLATE HEIGHT UNO  
ALL PARTITION DIMENSIONS  
ARE TO FACE OF STUD

|                    |      |         |
|--------------------|------|---------|
| MAIN LEVEL         | 4342 | Sq. Ft. |
| UPPER LEVEL        | 1193 | Sq. Ft. |
| TOTAL LIVING SPACE | 5535 | Sq. Ft. |
| BONUS SPACE        | 584  | Sq. Ft. |
| UNFINISHED/MECH.   | 233  | Sq. Ft. |
| GARAGE             | 2542 | Sq. Ft. |
| COVDY PORCH/DECK   | 1104 | Sq. Ft. |

| PAGE | TITLE                               |
|------|-------------------------------------|
| A1   | COVER SHEET                         |
| A2   | SITE PLAN                           |
| A3   | LANDSCAPE PLAN                      |
| A4   | FLOOR PLAN - 1ST LEVEL (3/16 SCALE) |
| A5   | FLOOR PLAN - 2ND LEVEL (3/16 SCALE) |
| A6   | FLOOR PLAN - 1ST LEVEL (1/4 SCALE)  |
| A7   | FLOOR PLAN - GARAGE (1/4 SCALE)     |
| A8   | FLOOR PLAN - 2ND LEVEL (1/4 SCALE)  |
| A9   | ELEVATIONS                          |
| A10  | ELEVATIONS                          |

PROJECT NO.  
25-015

5 BDRM 5-1/2 BATH 2-STORY  
RIVER RANCH LOT 56 MCCALL, ID


SHEET SIZE  
ARCH E (36" x 48")

INITIAL DATE: 3/24/2025  
PRINT DATE: 4/19/2025

DRAWN BY:  
Steve

SMC Design  
208.249.1288  
Nampa, ID

SHEET NUMBER  
A7  
PAGE 7 OF 10

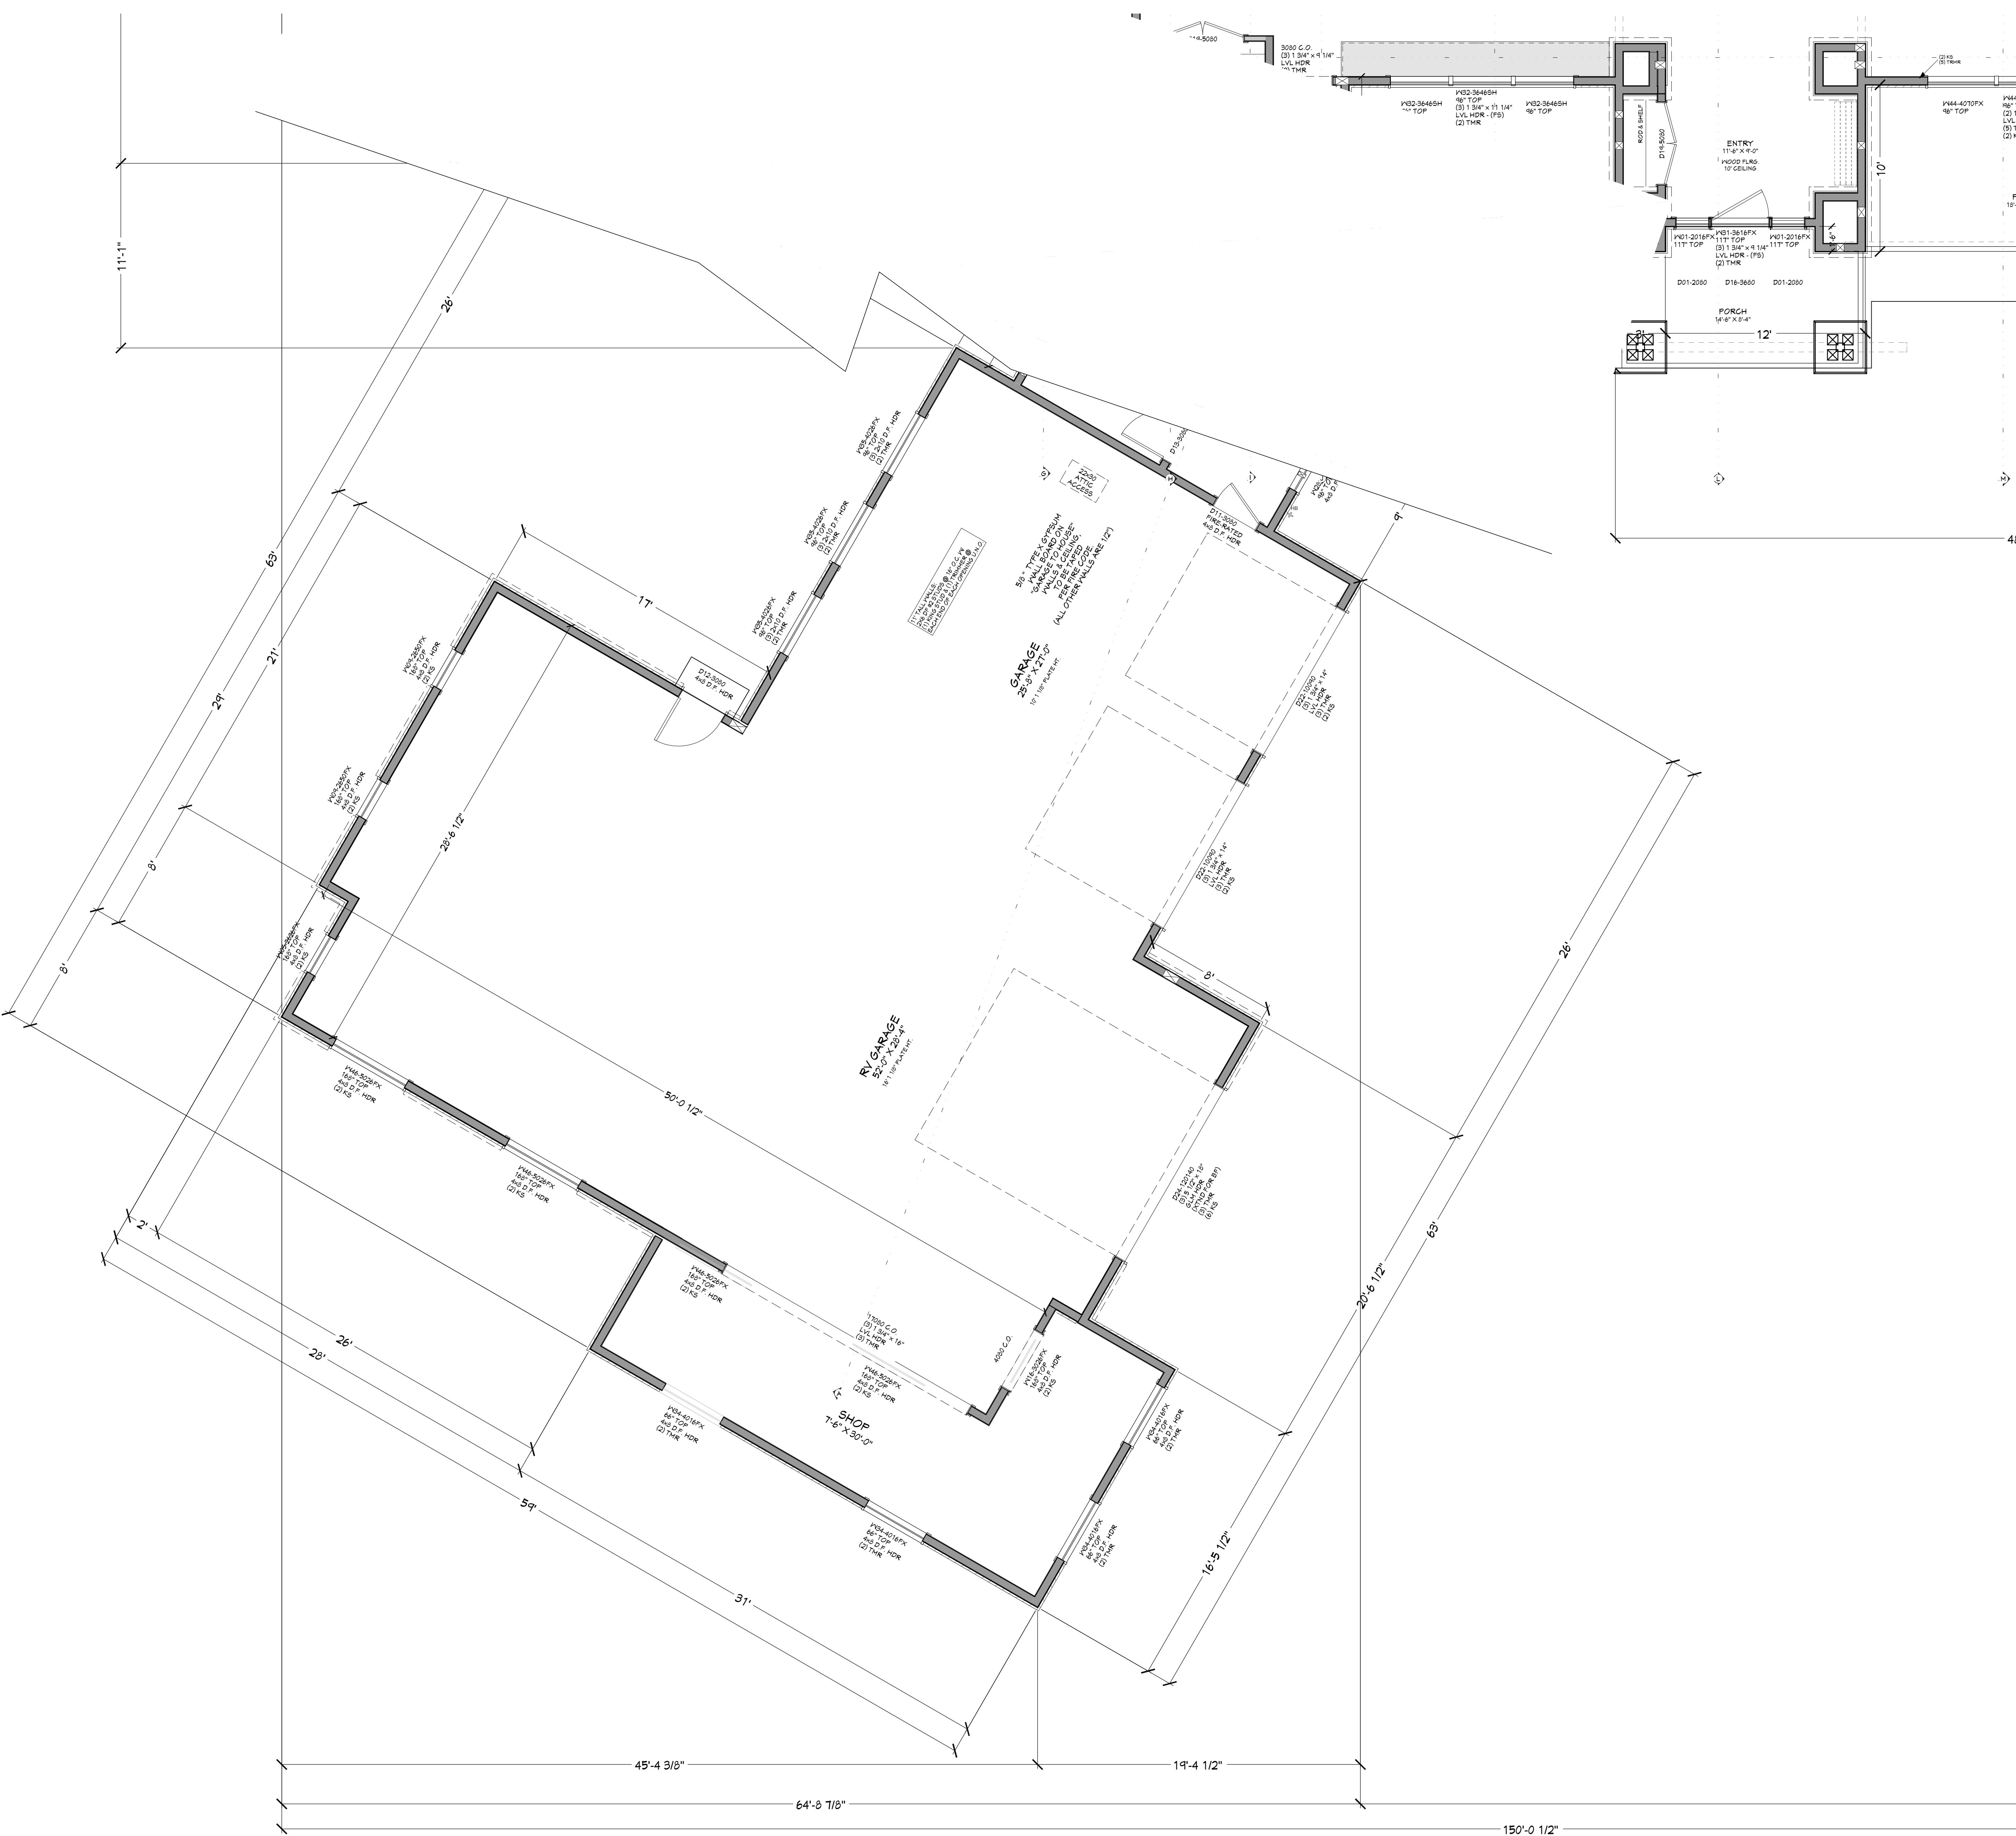

FLOOR PLAN - 1ST LEVEL  
1/4 IN = 1 FT





SCAN FOR  
CURRENT PLAN



PROJECT NO.  
25-015

5 BDRM 5-1/2 BATH 2-STORY  
RIVER RANCH LOT 56 MCCALL, ID



SHEET SIZE  
ARCH E (36" x 48")

INITIAL DATE: 3/24/2025  
PRINT DATE: 4/12/2025

DRAWN BY:  
Steve



SHEET NUMBER  
A8  
PAGE 8 OF 10

**MAIN LEVEL NOTES:**  
ALL ANGLE 45° UNO  
2x6 EXT. WALLS @ 16" O.C.  
10'-1 1/8" PLATE HEIGHT UNO  
ALL PARTITION DIMENSIONS  
ARE TO FACE OF STUD

MAIN LEVEL 4342 sq. ft.  
UPPER LEVEL 1113 sq. ft.  
TOTAL LIVING SPACE 5555 sq. ft.  
  
BONUS SPACE 554 sq. ft.  
UNFINISHED/MECH. 233 sq. ft.  
GARAGE 2542 sq. ft.  
COVD PORCH/DECK 1104 sq. ft.

| SHEET INDEX |                                     |
|-------------|-------------------------------------|
| PAGE        | TITLE                               |
| A1          | COVER SHEET                         |
| A2          | SITE PLAN                           |
| A3          | LANDSCAPE PLAN                      |
| A4          | FLOOR PLAN - 1ST LEVEL (3/16 SCALE) |
| A5          | FLOOR PLAN - 2ND LEVEL (3/16 SCALE) |
| A6          | FLOOR PLAN - 1ST LEVEL (1/4 SCALE)  |
| A7          | FLOOR PLAN - GARAGE (1/4 SCALE)     |
| A8          | FLOOR PLAN - 2ND LEVEL (1/4 SCALE)  |
| A9          | ELEVATIONS                          |
| A10         | ELEVATIONS                          |

| DOOR SCHEDULE |     |       |         |       |        |        |                 |          |               |
|---------------|-----|-------|---------|-------|--------|--------|-----------------|----------|---------------|
| NUMBER        | QTY | FLOOR | SUITE   | WIDTH | HEIGHT | TYPE   | EXTERIOR FINISH | COMMENTS | CALC # NUMBER |
| D01           | 2   | 1     | 2050 RY | 24"   | 80"    | POWD   |                 |          | D01           |
| D02           | 1   | 1     | 2565 R  | 30"   | 80"    | SHOWER | YES             |          | D02           |
| D03           | 1   | 1     | 2565 R  | 30"   | 80"    | SHOWER | YES             |          | D03           |
| D04           | 1   | 1     | 2565 R  | 30"   | 80"    | SHOWER | YES             |          | D04           |
| D05           | 2   | 1     | 2565 R  | 30"   | 80"    | SHOWER | YES             |          | D05           |
| D06           | 2   | 1     | 2565 R  | 30"   | 80"    | SHOWER | YES             |          | D06           |
| D07           | 4   | 2     | 2565 R  | 30"   | 80"    | SHOWER | YES             |          | D07           |
| D08           | 2   | 1     | 2565 R  | 30"   | 80"    | SHOWER | YES             |          | D08           |
| D09           | 1   | 1     | 2565 R  | 30"   | 80"    | SHOWER | YES             |          | D09           |
| D10           | 1   | 1     | 2565 R  | 30"   | 80"    | SHOWER | YES             |          | D10           |
| D11           | 1   | 1     | 2565 R  | 30"   | 80"    | SHOWER | YES             |          | D11           |
| D12           | 1   | 1     | 2565 R  | 30"   | 80"    | SHOWER | YES             |          | D12           |
| D13           | 1   | 1     | 2565 R  | 30"   | 80"    | SHOWER | YES             |          | D13           |
| D14           | 1   | 1     | 2565 R  | 30"   | 80"    | SHOWER | YES             |          | D14           |
| D15           | 1   | 1     | 2565 R  | 30"   | 80"    | SHOWER | YES             |          | D15           |
| D16           | 1   | 1     | 2565 R  | 30"   | 80"    | SHOWER | YES             |          | D16           |
| D17           | 1   | 1     | 2565 R  | 30"   | 80"    | SHOWER | YES             |          | D17           |
| D18           | 1   | 1     | 2565 R  | 30"   | 80"    | SHOWER | YES             |          | D18           |
| D19           | 1   | 1     | 2565 R  | 30"   | 80"    | SHOWER | YES             |          | D19           |
| D20           | 1   | 1     | 2565 R  | 30"   | 80"    | SHOWER | YES             |          | D20           |
| D21           | 1   | 1     | 2565 R  | 30"   | 80"    | SHOWER | YES             |          | D21           |
| D22           | 1   | 1     | 2565 R  | 30"   | 80"    | SHOWER | YES             |          | D22           |
| D23           | 1   | 1     | 2565 R  | 30"   | 80"    | SHOWER | YES             |          | D23           |
| D24           | 1   | 1     | 2565 R  | 30"   | 80"    | SHOWER | YES             |          | D24           |

| WINDOW SCHEDULE |     |       |         |       |        |        |                 |          |               |
|-----------------|-----|-------|---------|-------|--------|--------|-----------------|----------|---------------|
| NUMBER          | QTY | FLOOR | SUITE   | WIDTH | HEIGHT | TYPE   | EXTERIOR FINISH | COMMENTS | CALC # NUMBER |
| W01             | 1   | 1     | 2050 RY | 24"   | 80"    | POWD   |                 |          | W01           |
| W02             | 1   | 1     | 2565 R  | 30"   | 80"    | SHOWER | YES             |          | W02           |
| W03             | 1   | 1     | 2565 R  | 30"   | 80"    | SHOWER | YES             |          | W03           |
| W04             | 2   | 2     | 2565 R  | 30"   | 80"    | SHOWER | YES             |          | W04           |
| W05             | 4   | 2     | 2565 R  | 30"   | 80"    | SHOWER | YES             |          | W05           |
| W06             | 1   | 1     | 2565 R  | 30"   | 80"    | SHOWER | YES             |          | W06           |
| W07             | 2   | 1     | 2565 R  | 30"   | 80"    | SHOWER | YES             |          | W07           |
| W08             | 1   | 1     | 2565 R  | 30"   | 80"    | SHOWER | YES             |          | W08           |
| W09             | 2   | 1     | 2565 R  | 30"   | 80"    | SHOWER | YES             |          | W09           |
| W10             | 1   | 1     | 2565 R  | 30"   | 80"    | SHOWER | YES             |          | W10           |
| W11             | 2   | 1     | 2565 R  | 30"   | 80"    | SHOWER | YES             |          | W11           |
| W12             | 1   | 1     | 2565 R  | 30"   | 80"    | SHOWER | YES             |          | W12           |
| W13             | 2   | 1     | 2565 R  | 30"   | 80"    | SHOWER | YES             |          | W13           |
| W14             | 2   | 1     | 2565 R  | 30"   | 80"    | SHOWER | YES             |          | W14           |
| W15             | 2   | 1     | 2565 R  | 30"   | 80"    | SHOWER | YES             |          | W15           |
| W16             | 1   | 1     | 2565 R  | 30"   | 80"    | SHOWER | YES             |          | W16           |
| W17             | 1   | 1     | 2565 R  | 30"   | 80"    | SHOWER | YES             |          | W17           |
| W18             | 2   | 1     | 2565 R  | 30"   | 80"    | SHOWER | YES             |          | W18           |
| W19             | 1   | 1     | 2565 R  | 30"   | 80"    | SHOWER | YES             |          | W19           |
| W20             | 2   | 1     | 2565 R  | 30"   | 80"    | SHOWER | YES             |          | W20           |
| W21             | 1   | 1     | 2565 R  | 30"   | 80"    | SHOWER | YES             |          | W21           |
| W22             | 1   | 1     | 2565 R  | 30"   | 80"    | SHOWER | YES             |          | W22           |
| W23             | 1   | 1     | 2565 R  | 30"   | 80"    | SHOWER | YES             |          | W23           |
| W24             | 1   | 1     | 2565 R  | 30"   | 80"    | SHOWER | YES             |          | W24           |
| W25             | 1   | 1     | 2565 R  | 30"   | 80"    | SHOWER | YES             |          | W25           |
| W26             | 1   | 1     | 2565 R  | 30"   | 80"    | SHOWER | YES             |          | W26           |
| W27             | 1   | 1     | 2565 R  | 30"   | 80"    | SHOWER | YES             |          | W27           |
| W28             | 1   | 1     | 2565 R  | 30"   | 80"    | SHOWER | YES             |          | W28           |
| W29             | 1   | 1     | 2565 R  | 30"   | 80"    | SHOWER | YES             |          | W29           |
| W30             | 1   | 1     | 2565 R  | 30"   | 80"    | SHOWER | YES             |          | W30           |
| W31             | 1   | 1     | 2565 R  | 30"   | 80"    | SHOWER | YES             |          | W31           |
| W32             | 1   | 1     | 2565 R  | 30"   | 80"    | SHOWER | YES             |          | W32           |
| W33             | 1   | 1     | 2565 R  | 30"   | 80"    | SHOWER | YES             |          | W33           |
| W34             | 1   | 1     | 2565 R  | 30"   | 80"    | SHOWER | YES             |          | W34           |
| W35             | 1   | 1     | 2565 R  | 30"   | 80"    | SHOWER | YES             |          | W35           |
| W36             | 1   | 1     | 2565 R  | 30"   | 80"    | SHOWER | YES             |          | W36           |
| W37             | 1   | 1     | 2565 R  | 30"   | 80"    | SHOWER | YES             |          | W37           |
| W38             | 1   | 1     | 2565 R  | 30"   | 80"    | SHOWER | YES             |          | W38           |
| W39             | 1   | 1     | 2565 R  | 30"   | 80"    | SHOWER | YES             |          | W39           |
| W40             | 1   | 1     | 2565 R  | 30"   | 80"    | SHOWER | YES             |          | W40           |
| W41             | 1   | 1     | 2565 R  | 30"   | 80"    | SHOWER | YES             |          | W41           |
| W42             | 1   | 1     | 2565 R  | 30"   | 80"    | SHOWER | YES             |          | W42           |
| W43             | 1   | 1     | 2565 R  | 30"   | 80"    | SHOWER | YES             |          | W43           |
| W44             | 1   | 1     | 2565 R  | 30"   | 80"    | SHOWER | YES             |          | W44           |
| W45             | 1   | 1     | 2565 R  | 30"   | 80"    | SHOWER | YES             |          | W45           |
| W46             | 1   | 1     | 2565 R  | 30"   | 80"    | SHOWER | YES             |          | W46           |
| W47             | 1   | 1     | 2565 R  | 30"   | 80"    | SHOWER | YES             |          | W47           |
| W48             | 1   | 1     | 2565 R  | 30"   | 80"    | SHOWER | YES             |          | W48           |
| W49             | 1   | 1     | 2565 R  | 30"   | 80"    | SHOWER | YES             |          | W49           |
| W50             | 1   | 1     | 2565 R  | 30"   | 80"    | SHOWER | YES             |          | W50           |


FLOOR PLAN - 1ST LEVEL  
1/4 IN = 1 FT





SCAN FOR  
CURRENT PLAN

SCAN FOR  
WALL DETAIL - 11

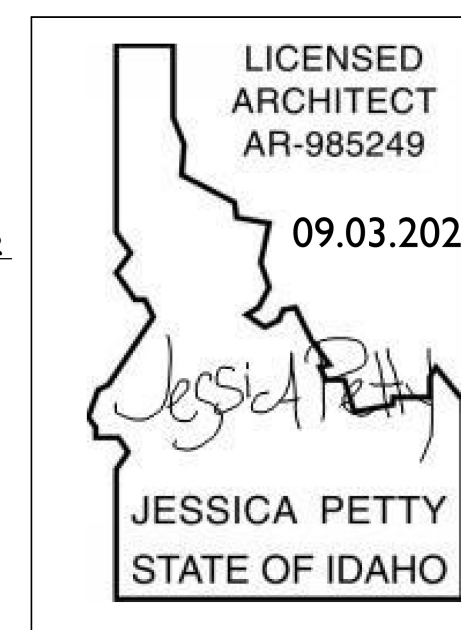

PROJECT NO.  
25-015

5 BDRM 5-1/2 BATH 2-STORY  
RIVER RANCH LOT 56 MCCALL, ID



CONTRACTOR TO VERIFY ALL DETAILS, DIMENSIONS, AND SPECIFICATIONS PRIOR TO CONSTRUCTION, AND REPORT ANY OMISSIONS AND/OR ERRORS TO SMC DESIGN. THE PURCHASER OR BUILDER OF THIS PLAN RELEASES SMC DESIGN FROM ANY CLAIMS, LITIGATIONS OR SUITS THAT MAY ARISE DURING CONSTRUCTION OR ANYTIME THEREAFTER.

SHEET SIZE  
ARCH E (36" x 48")

INITIAL DATE: 3/24/2025  
PRINT DATE: 4/10/2025

DRAWN BY:  
Steve

ELEVATIONS

SMC Design  
208.249.1288  
Nampa, ID



SHEET NUMBER

A9  
PAGE 9 OF 10



FT FRONT ELEVATION  
1/4 IN = 1 FT

EAVE DETAIL DETAIL

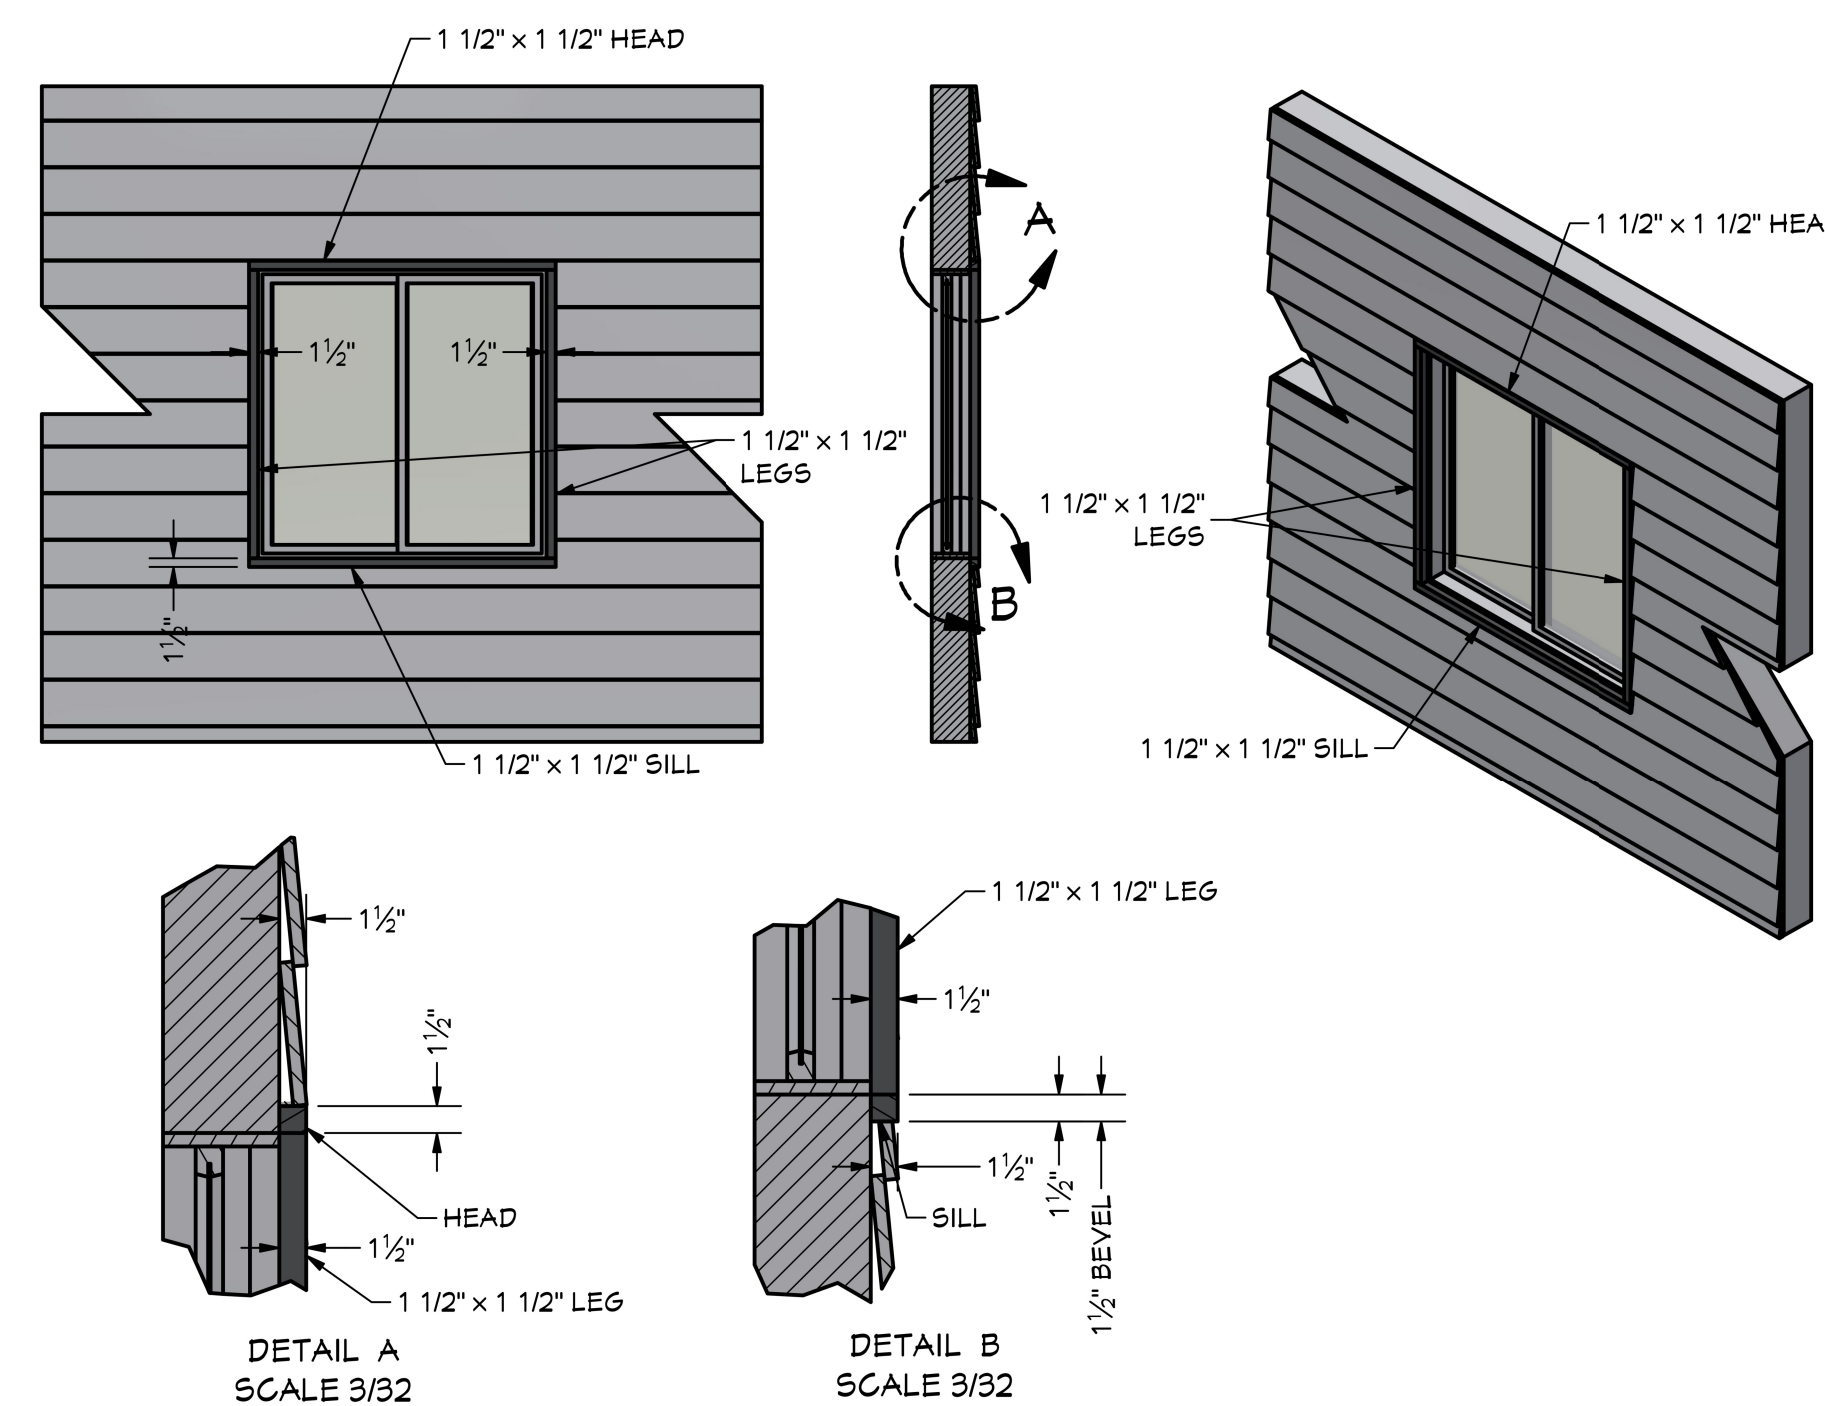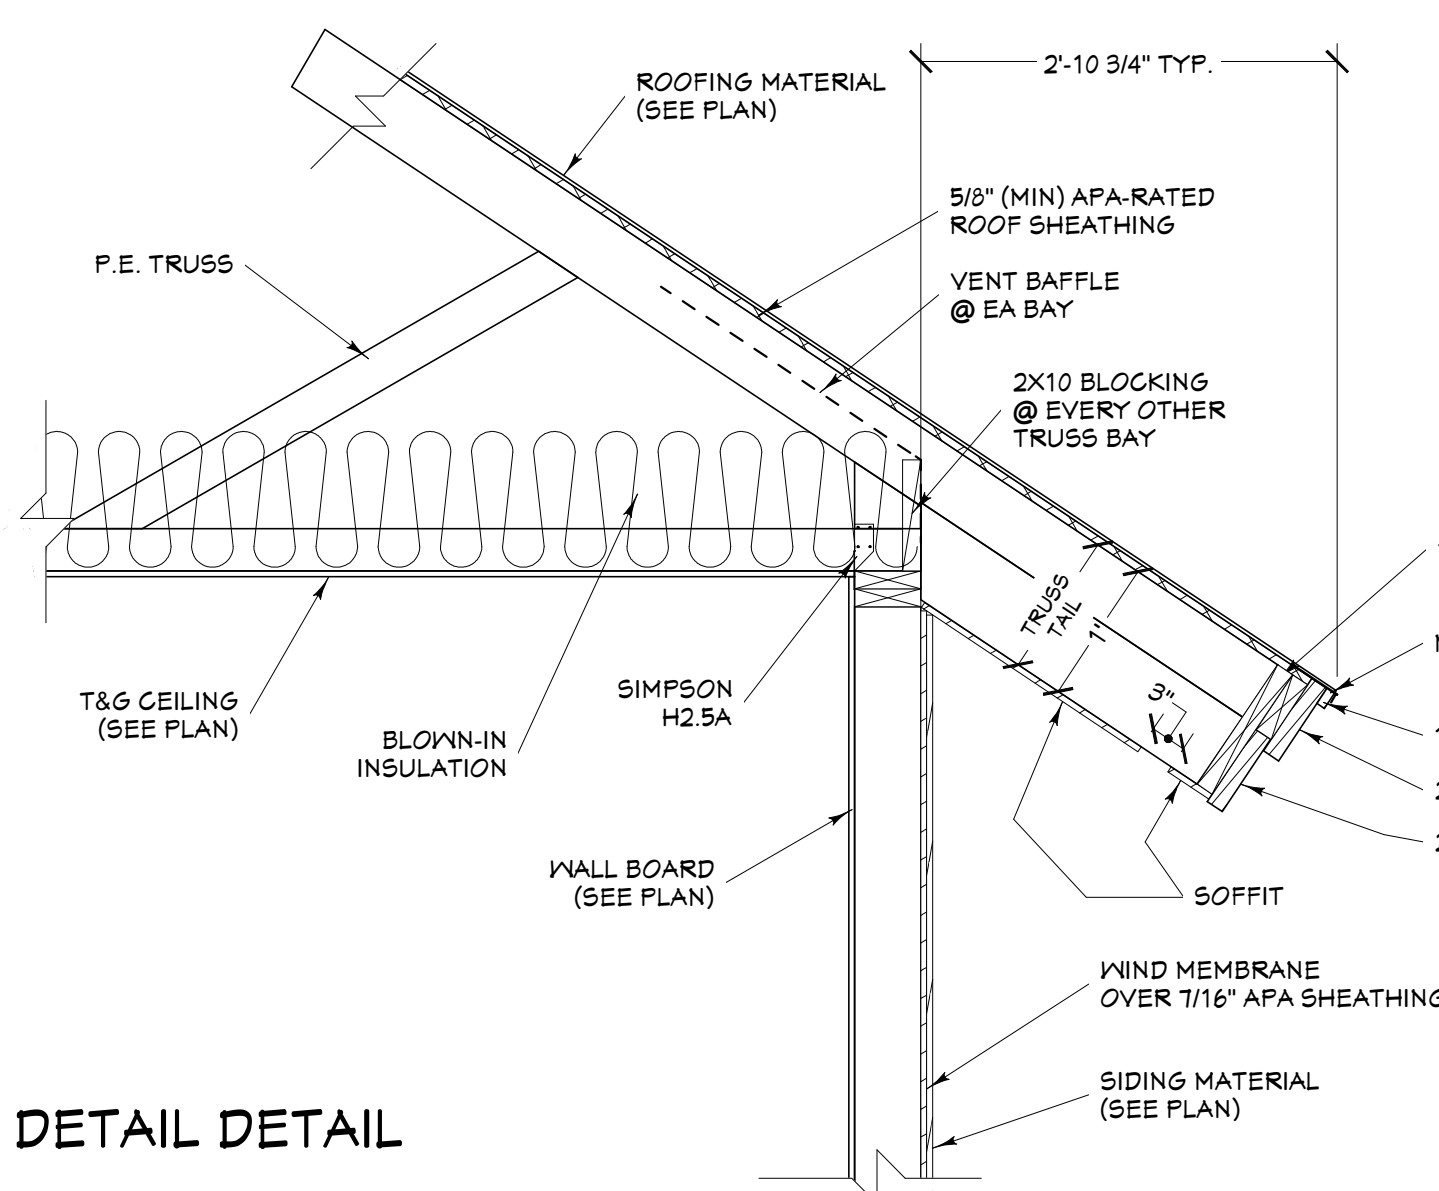

| EXTERIOR MATERIALS |                                                     |  |
|--------------------|-----------------------------------------------------|--|
| CALLOUT            | DESCRIPTION                                         |  |
| (M01)              | 12" 2 STEP FASCIA                                   |  |
| (M02)              | EXPOSED RAFTERS (4X8)                               |  |
| (M03)              | STANDING SEAM ROOFING - MIDNIGHT BRONZE             |  |
| (M04)              | STONE VENEER - MERRILSTONE® DAKOTA GREY             |  |
| (M05)              | TRUDEFINITION DURATION - ESTATE GRAY SHINGLES       |  |
| (M06)              | VERTICAL CEDAR T&G SIDING - SLACKIER MILL CEDARWOOD |  |



LT LEFT ELEVATION  
1/4 IN = 1 FT


| PAGE | TITLE                               |
|------|-------------------------------------|
| A1   | COVER SHEET                         |
| A2   | SITE PLAN                           |
| A3   | LANDSCAPE PLAN                      |
| A4   | FLOOR PLAN - 1ST LEVEL (3/16 SCALE) |
| A5   | FLOOR PLAN - 2ND LEVEL (3/16 SCALE) |
| A6   | FLOOR PLAN - 1ST LEVEL (1/4 SCALE)  |
| A7   | FLOOR PLAN - GARAGE (1/4 SCALE)     |
| A8   | FLOOR PLAN - 2ND LEVEL (1/4 SCALE)  |
| A9   | ELEVATIONS                          |
| A10  | ELEVATIONS                          |





RE REAR ELEVATION  
1/4 IN = 1 FT

| EXTERIOR MATERIALS |                                                     |  |
|--------------------|-----------------------------------------------------|--|
| CALLOUT            | DESCRIPTION                                         |  |
| (M01)              | 12" 2 STEP FASCIA                                   |  |
| (M02)              | EXPOSED RAFTERS (4x6)                               |  |
| (M03)              | STANDING SEAM ROOFING - MIDNIGHT BRONZE             |  |
| (M04)              | STONE VENEER - MERRILLSTONE® DAKOTA GREY            |  |
| (M05)              | TRUDEFINITION DURATEX - ESTATE GRAY SHINGLES        |  |
| (M06)              | VERTICAL CEDAR T&G SIDING - GLACIER MILL® CEDARWOOD |  |

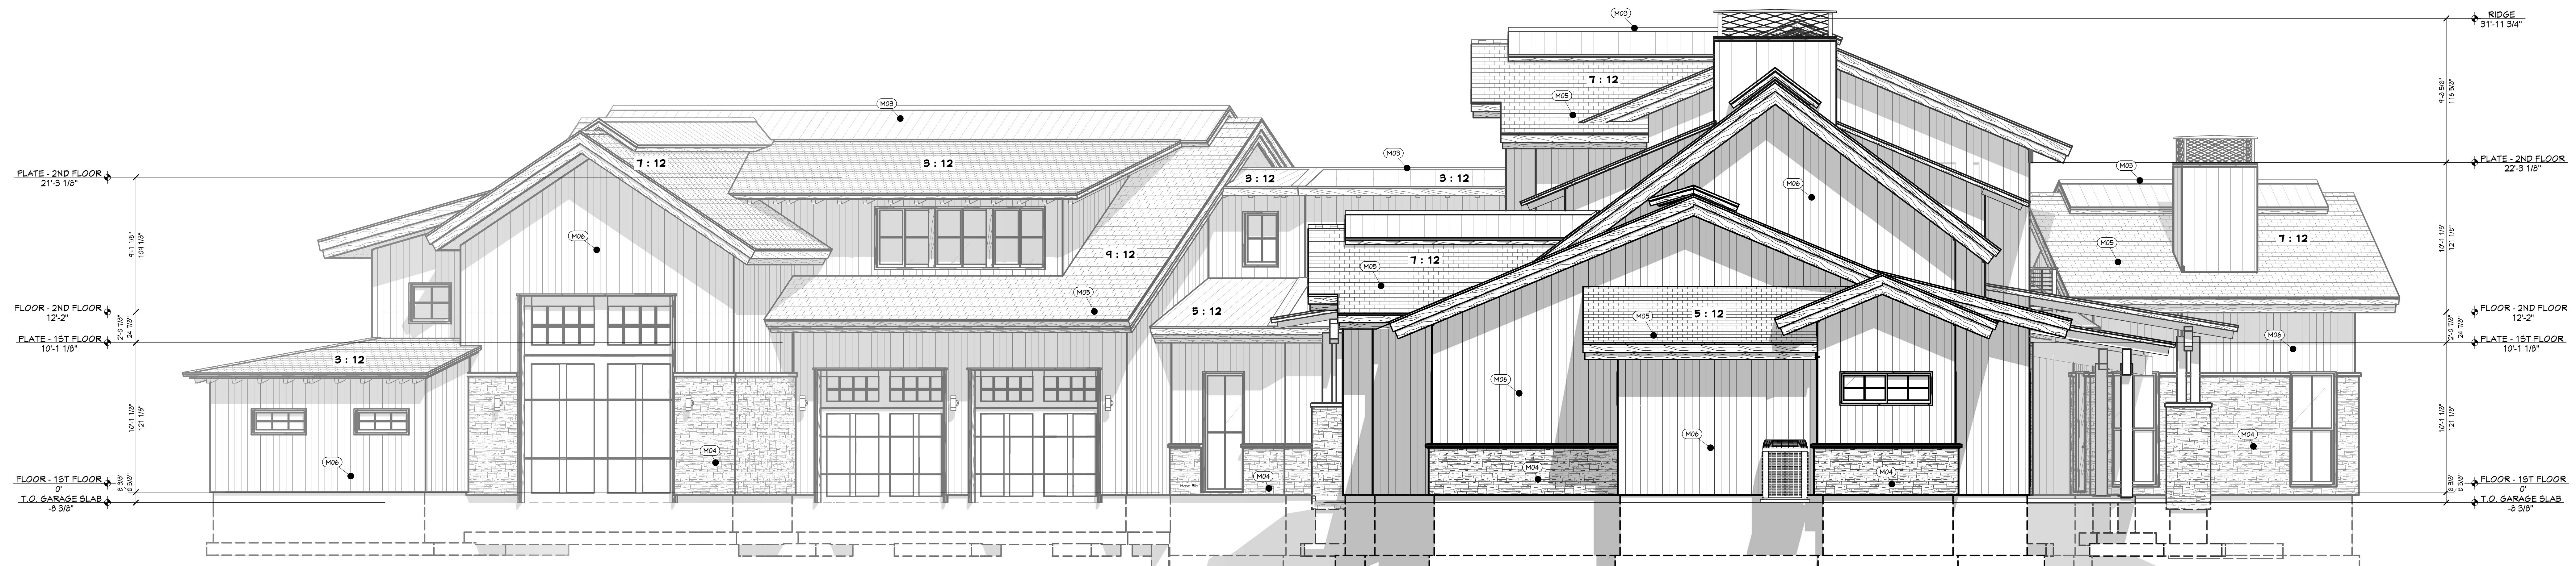

RT RIGHT ELEVATION  
1/4 IN = 1 FT

| PAGE | TITLE                               |
|------|-------------------------------------|
| A1   | COVER SHEET                         |
| A2   | SITE PLAN                           |
| A3   | LANDSCAPE PLAN                      |
| A4   | FLOOR PLAN - 1ST LEVEL (3/16 SCALE) |
| A5   | FLOOR PLAN - 2ND LEVEL (3/16 SCALE) |
| A6   | FLOOR PLAN - 1ST LEVEL (1/4 SCALE)  |
| A7   | FLOOR PLAN - GARAGE (1/4 SCALE)     |
| A8   | FLOOR PLAN - 2ND LEVEL (1/4 SCALE)  |
| A9   | ELEVATIONS                          |
| A10  | ELEVATIONS                          |

SCAN FOR CURRENT PLAN

SCAN FOR WALL DETAIL - 11

LICENSED ARCHITECT  
AR-985249  
09.03.2025  
JESSICA PETTY  
STATE OF IDAHO

PROJECT NO.  
25-015

5 BDRM 5-1/2 BATH 2-STORY  
RIVER RANCH LOT 56 MCCALL, ID

CONTRACTOR TO VERIFY ALL DETAILS, DIMENSIONS, AND SPECIFICATIONS PRIOR TO CONSTRUCTION, AND REPORT ANY OMISSIONS AND/OR ERRORS TO SMC DESIGN. THE PURCHASER OR BUILDER OF THIS PLAN RELEASES SMC DESIGN FROM ANY CLAIMS, LITIGATIONS OR SUITS THAT MAY ARISE DURING CONSTRUCTION OR ANYTIME THEREAFTER.

INITIAL DATE: 3/24/2025  
PRINT DATE: 4/10/2025

DRAWN BY: Steve

SHEET INDEX  
A1 COVER SHEET  
A2 SITE PLAN  
A3 LANDSCAPE PLAN  
A4 FLOOR PLAN - 1ST LEVEL (3/16 SCALE)  
A5 FLOOR PLAN - 2ND LEVEL (3/16 SCALE)  
A6 FLOOR PLAN - 1ST LEVEL (1/4 SCALE)  
A7 FLOOR PLAN - GARAGE (1/4 SCALE)  
A8 FLOOR PLAN - 2ND LEVEL (1/4 SCALE)  
A9 ELEVATIONS  
A10 ELEVATIONS

SMC Design  
208.249.1288  
Nampa, ID

ELEVATIONS

SHEET NUMBER  
A10  
PAGE 10 OF 10