SITE PLAN
1 IN = 40 FT

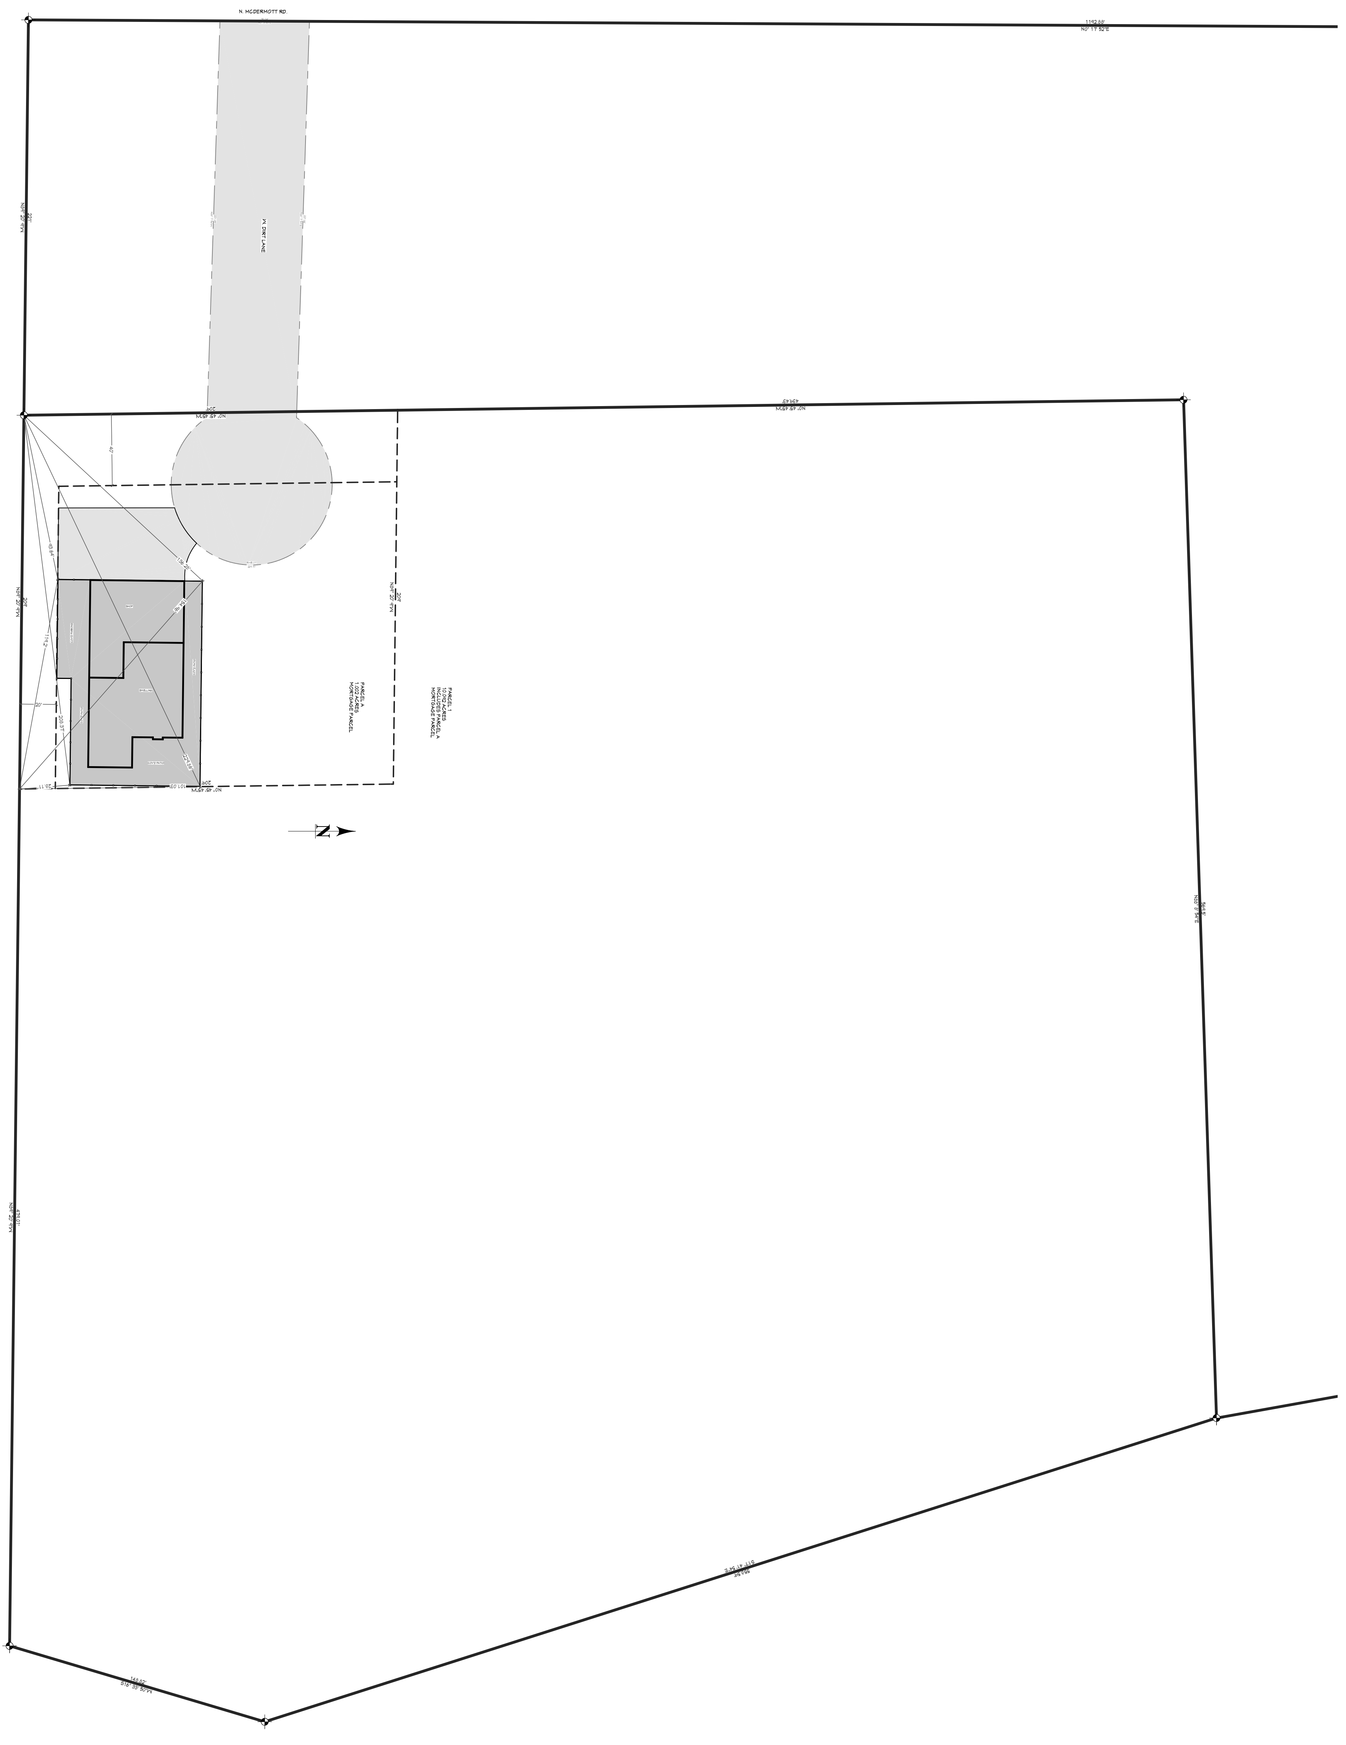

SHEET INDEX

PAGE	TITLE
A1	SITE PLAN
A2	SITE PLAN ENLARGED

SHEET NUMBER
A1
PAGE 1 OF 2

SMC Design
SMC Design
208.249.7288
Nampa, ID

DRAWN BY:	INITIAL DATE:	SHEET SIZE
Steve	2/21/2023	24" × 36"
	PRINT DATE: 2/21/2023	

SITE PLAN FOR CHRIS HOWARD
N. MCDERMOTT ROAD CANYON CO.,ID

SITE PLAN

CONTRACTOR TO VERIFY ALL DETAILS, DIMENSIONS, AND SPECIFICATIONS PRIOR CONSTRUCTION, AND REPORT ANY OMISSIONS AND/OR ERRORS TO SMC DESIGN. THE PURCHASER OR BUILDER OF THIS PLAN RELEASES SMC DESIGN FROM ANY CLAIMS, LITIGATIONS OR SUITS THAT MAY ARISE DURING CONSTRUCTION OR ANYTIME THEREAFTER.

PROJECT NO.
22-011

SITE PLAN
1 IN = 15 FT

SHEET INDEX	
PAGE	TITLE
A1	SITE PLAN
A2	SITE PLAN ENLARGED

PROJECT NO.
22-011

SITE PLAN FOR CHRIS HOWARD
N. MCDERMOTT ROAD CANYON CO., ID

CONTRACTOR TO VERIFY ALL DETAILS, DIMENSIONS, AND SPECIFICATIONS PRIOR CONSTRUCTION, AND REPORT ANY OMISSIONS AND/OR ERRORS TO SMC DESIGN. THE PURCHASER OR BUILDER OF THIS PLAN RELEASES SMC DESIGN FROM ANY CLAIMS, LITIGATIONS OR SUITS THAT MAY ARISE DURING CONSTRUCTION OR ANYTIME THEREAFTER.

SHEET SIZE
24" x 36"

INITIAL DATE: 2/21/2023
PRINT DATE: 2/21/2023

DRAWN BY:
Steve

SITE PLAN ENLARGED

SMC Design
SMC Design
208.249.7288
Nampa, ID

SHEET NUMBER
A2
PAGE 2 OF 2