SITE PLAN
1 IN = 15 FT

PRELIMINARY
NOT FOR CONSTRUCTION

SHEET INDEX

PAGE	TITLE
A1	SITE PLAN
A2	HOUSE FLOOR PLANS
A3	GARAGE FLOOR PLANS

PRELIMINARY
NOT FOR CONSTRUCTION

SHEET NUMBER
A1
PAGE 1

SMC Design
SMC Design
208.249.7288
Nampa, ID

DRAWN BY:	INITIAL DATE: 1/6/2022	SHEET SIZE
Steve	PRINT DATE: 3/15/2023	24" x 36"

HOUSE W/ DETACHED GARAGE
13148 FARM TO MARKED RD VALLEY CO.,ID

PROJECT NO.
22-017

SITE PLAN

CONTRACTOR TO VERIFY ALL DETAILS, DIMENSIONS, AND SPECIFICATIONS PRIOR CONSTRUCTION, AND REPORT ANY OMISSIONS AND/OR ERRORS TO SMC DESIGN. THE PURCHASER OR BUILDER OF THIS PLAN RELEASES SMC DESIGN FROM ANY CLAIMS, LITIGATIONS OR SUITS THAT MAY ARISE DURING CONSTRUCTION OR ANYTIME THEREAFTER.

PRELIMINARY
NOT FOR CONSTRUCTION

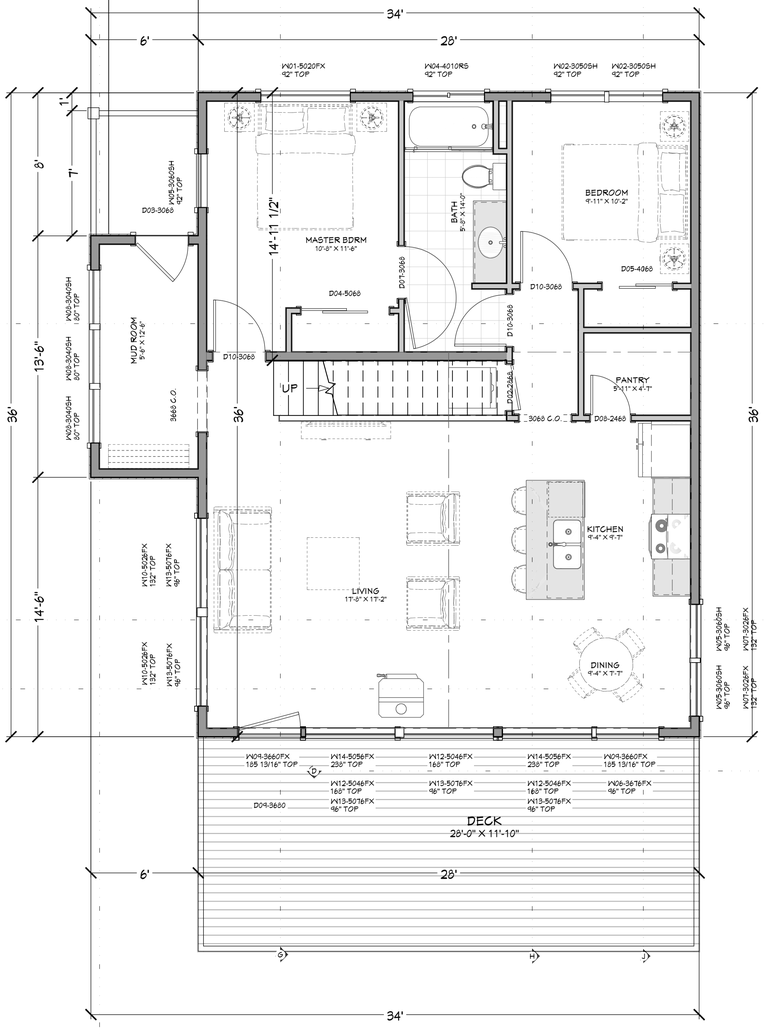

FLOOR PLAN - 1ST LEVEL
1/4 IN = 1 FT

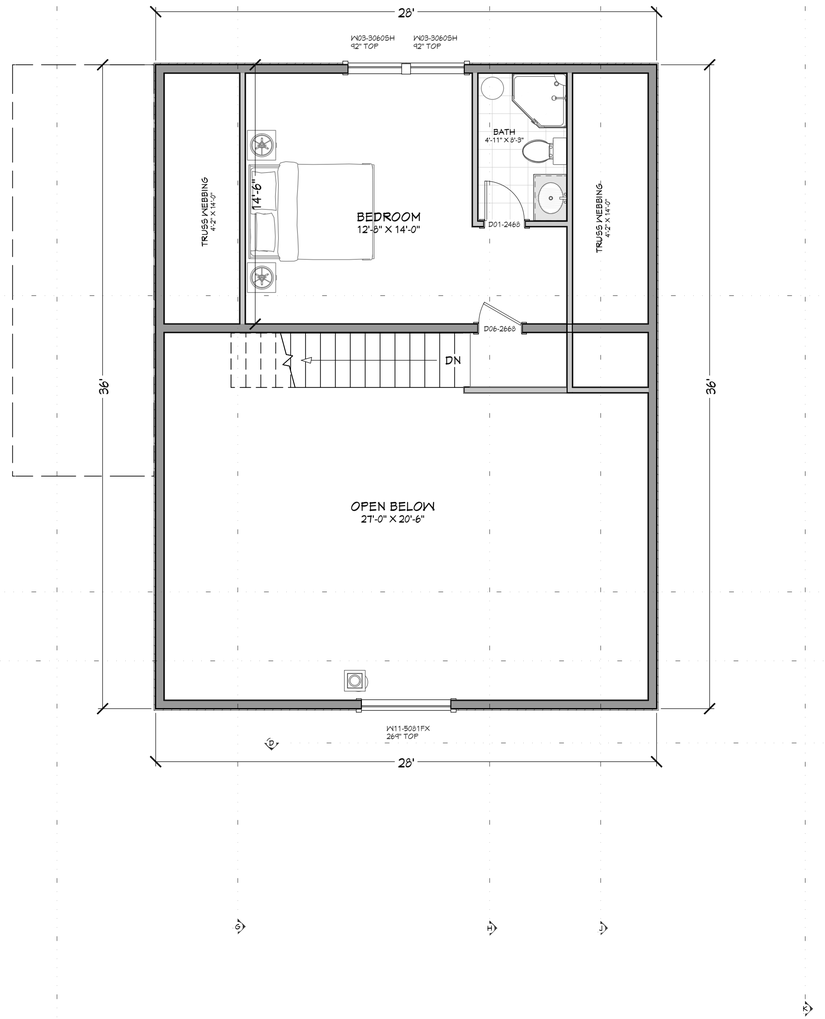

FLOOR PLAN - 2ND LEVEL
1/4 IN = 1 FT

MAIN LEVEL NOTES:
ALL ANGLE 45° UNO
2x6 EXT. WALLS @ 16" O.C.
9'-1 1/8" PLATE HEIGHT UNO
ALL PARTITION DIMENSIONS
ARE TO FACE OF STUD

UPPER LEVEL NOTES:
ALL ANGLE 45° UNO
2x6 EXT. WALLS @ 16" O.C.
8'-1 1/8" PLATE HEIGHT UNO
ALL PARTITION DIMENSIONS
ARE TO FACE OF STUD

MAIN LEVEL	1089	sq. ft.
UPPER LEVEL	299	sq. ft.
TOTAL LIVING SPACE	1388	sq. ft.
COV'D PORCH/DECK	379	sq. ft.

WINDOW/DOOR LABEL LEGEND

TMR	NUMBER OF TRIMMERS @ EACH END (1 TRIMMER REQD UNO)
KS	KING STUD (1 KING STUD UNO)
FS	FULL SPAN HEADER (NO MID BEARING POINTS)
MB	FULL WIDTH HEADER W/MID SPAN BEARING POINTS

WINDOW SCHEDULE

NUMBER	QTY	FLOOR	SIZE	WIDTH	HEIGHT	EGRESS	TEMPERED	DESCRIPTION	COMMENTS	CALC#	NUMBER
W01	1	1	5020FX	60"	24"			FIXED GLASS			W01
W02	2	1	3050SH	36"	60"			SINGLE HUNG			W02
W03	2	2	3060SH	36"	72"			SINGLE HUNG			W03
W04	1	1	4010RS	48"	12"			RIGHT SLIDING			W04
W05	3	1	3060SH	36"	72"			SINGLE HUNG			W05
W06	1	1	3676FX	42"	90"			FIXED GLASS			W06
W07	2	1	3028FX	36"	30"			FIXED GLASS			W07
W08	3	1	3040SH	36"	48"			SINGLE HUNG			W08
W09	2	1	3660FX	42"	71 13/16"			FIXED GLASS			W09
W10	2	1	5028FX	60"	30"			FIXED GLASS			W10
W11	1	2	5081FX	60"	97"			FIXED GLASS			W11
W12	3	1	5046FX	60"	54"			FIXED GLASS			W12
W13	5	1	5076FX	60"	90"			FIXED GLASS			W13
W14	2	1	5056FX	60"	66"			FIXED GLASS			W14

DOOR SCHEDULE

NUMBER	QTY	FLOOR	SIZE	WIDTH	HEIGHT	TYPE	TEMPERED	FIRE	COMMENTS	CALC #	NUMBER
D01	1	2	2468 L IN	28"	80"	HINGED					D01
D02	1	1	2868 L IN	32"	80"	HINGED					D02
D03	1	1	3068 R EX	36"	80"	HINGED					D03
D04	1	1	5068 L IN	60"	80"	SLIDER					D04
D05	1	1	4068 R IN	48"	80"	SLIDER					D05
D06	1	2	2668 R IN	30"	80"	HINGED					D06
D07	1	1	3068 R IN	36"	80"	HINGED					D07
D08	1	1	2468 L IN	28"	80"	HINGED					D08
D09	1	1	3680 L EX	42"	96"	HINGED					D09
D10	3	1	3068 L IN	36"	80"	HINGED					D10

SHEET INDEX

PAGE	TITLE
A1	SITE PLAN
A2	HOUSE FLOOR PLANS
A3	GARAGE FLOOR PLANS

PRELIMINARY
NOT FOR CONSTRUCTION

PROJECT NO.
22-017

HOUSE W/ DETACHED GARAGE
13148 FARM TO MARKED RD VALLEY CO., ID

CONTRACTOR TO VERIFY ALL DETAILS, DIMENSIONS, AND SPECIFICATIONS PRIOR CONSTRUCTION, AND REPORT ANY OMISSIONS AND/OR ERRORS TO SMC DESIGN. THE PURCHASER OR BUILDER OF THIS PLAN RELEASES SMC DESIGN FROM ANY CLAIMS, LITIGATIONS OR SUITS THAT MAY ARISE DURING CONSTRUCTION OR ANYTIME THEREAFTER.

SHEET SIZE
24" x 36"

INITIAL DATE: 1/6/2022
PRINT DATE: 3/15/2023

DRAWN BY:
Steve

HOUSE FLOOR PLANS

SMC Design
SMC Design
208.249.7288
Nampa, ID

SHEET NUMBER
A2
PAGE 2

PRELIMINARY
NOT FOR CONSTRUCTION

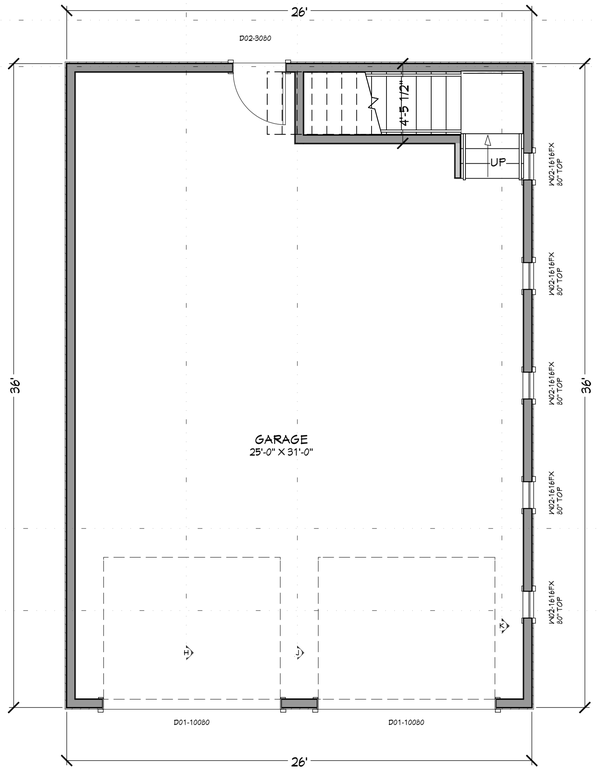

FLOOR PLAN - 1ST LEVEL
1/4 IN = 1 FT

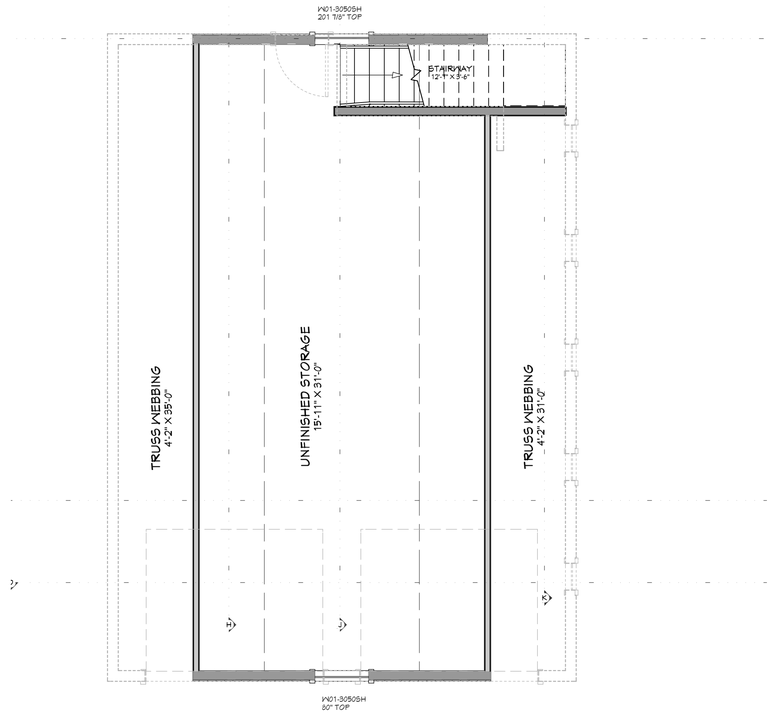

FLOOR PLAN - 2ND LEVEL
1/4 IN = 1 FT

WINDOW/DOOR LABEL LEGEND	
TMR	NUMBER OF TRIMMERS @ EACH END (1 TRIMMER REQ'D UNO)
KS	KING STUD (1 KING STUD UNO)
FS	FULL SPAN HEADER (NO MID BEARING POINTS)
MB	FULL WIDTH HEADER W/MID SPAN BEARING POINTS

WINDOW SCHEDULE

NUMBER	QTY	FLOOR	SIZE	WIDTH	HEIGHT	EGRESS	TEMPERED	DESCRIPTION	COMMENTS	CALC#	NUMBER
W01	2	2	3050SH	36"	60"			SINGLE HUNG			W01
W02	5	1	1 G I GFX	1'-8"	1'-8"			FIXED GLASS			W02

WINDOW/DOOR LABEL LEGEND	
TMR	NUMBER OF TRIMMERS @ EACH END (1 TRIMMER REQ'D UNO)
KS	KING STUD (1 KING STUD UNO)
FS	FULL SPAN HEADER (NO MID BEARING POINTS)
MB	FULL WIDTH HEADER W/MID SPAN BEARING POINTS

WINDOW SCHEDULE

NUMBER	QTY	FLOOR	SIZE	WIDTH	HEIGHT	EGRESS	TEMPERED	DESCRIPTION	COMMENTS	CALC#	NUMBER
W01	2	2	3050SH	36"	60"			SINGLE HUNG			W01
W02	5	1	1 G I GFX	1'-8"	1'-8"			FIXED GLASS			W02

MAIN LEVEL NOTES:
ALL ANGLE 45° UNO
2x6 EXT. WALLS @ 16" O.C.
9'-1 1/8" PLATE HEIGHT UNO
ALL PARTITION DIMENSIONS
ARE TO FACE OF STUD

UPPER LEVEL NOTES:
ALL ANGLE 45° UNO
2x6 EXT. WALLS @ 16" O.C.
8'-1 1/8" PLATE HEIGHT UNO
ALL PARTITION DIMENSIONS
ARE TO FACE OF STUD

GARAGE	936	sq. f
UNFINISHED STORAGE	618	sq. f

SHEET INDEX

PAGE	TITLE
A1	SITE PLAN
A2	HOUSE FLOOR PLANS
A3	GARAGE FLOOR PLANS

PRELIMINARY
NOT FOR CONSTRUCTION

PROJECT NO.
22-017

HOUSE W/ DETACHED GARAGE
13148 FARM TO MARKED RD VALLEY CO., ID

CONTRACTOR TO VERIFY ALL DETAILS, DIMENSIONS, AND SPECIFICATIONS PRIOR CONSTRUCTION, AND REPORT ANY OMISSIONS AND/OR ERRORS TO SMC DESIGN. THE PURCHASER OR BUILDER OF THIS PLAN RELEASES SMC DESIGN FROM ANY CLAIMS, LITIGATIONS OR SUITS THAT MAY ARISE DURING CONSTRUCTION OR ANYTIME THEREAFTER.

SHEET SIZE
24" x 36"

INITIAL DATE: 1/6/2022
PRINT DATE: 3/15/2023

DRAWN BY:
Steve

GARAGE FLOOR PLANS

SMC Design
SMC Design
208.249.7288
Nampa, ID
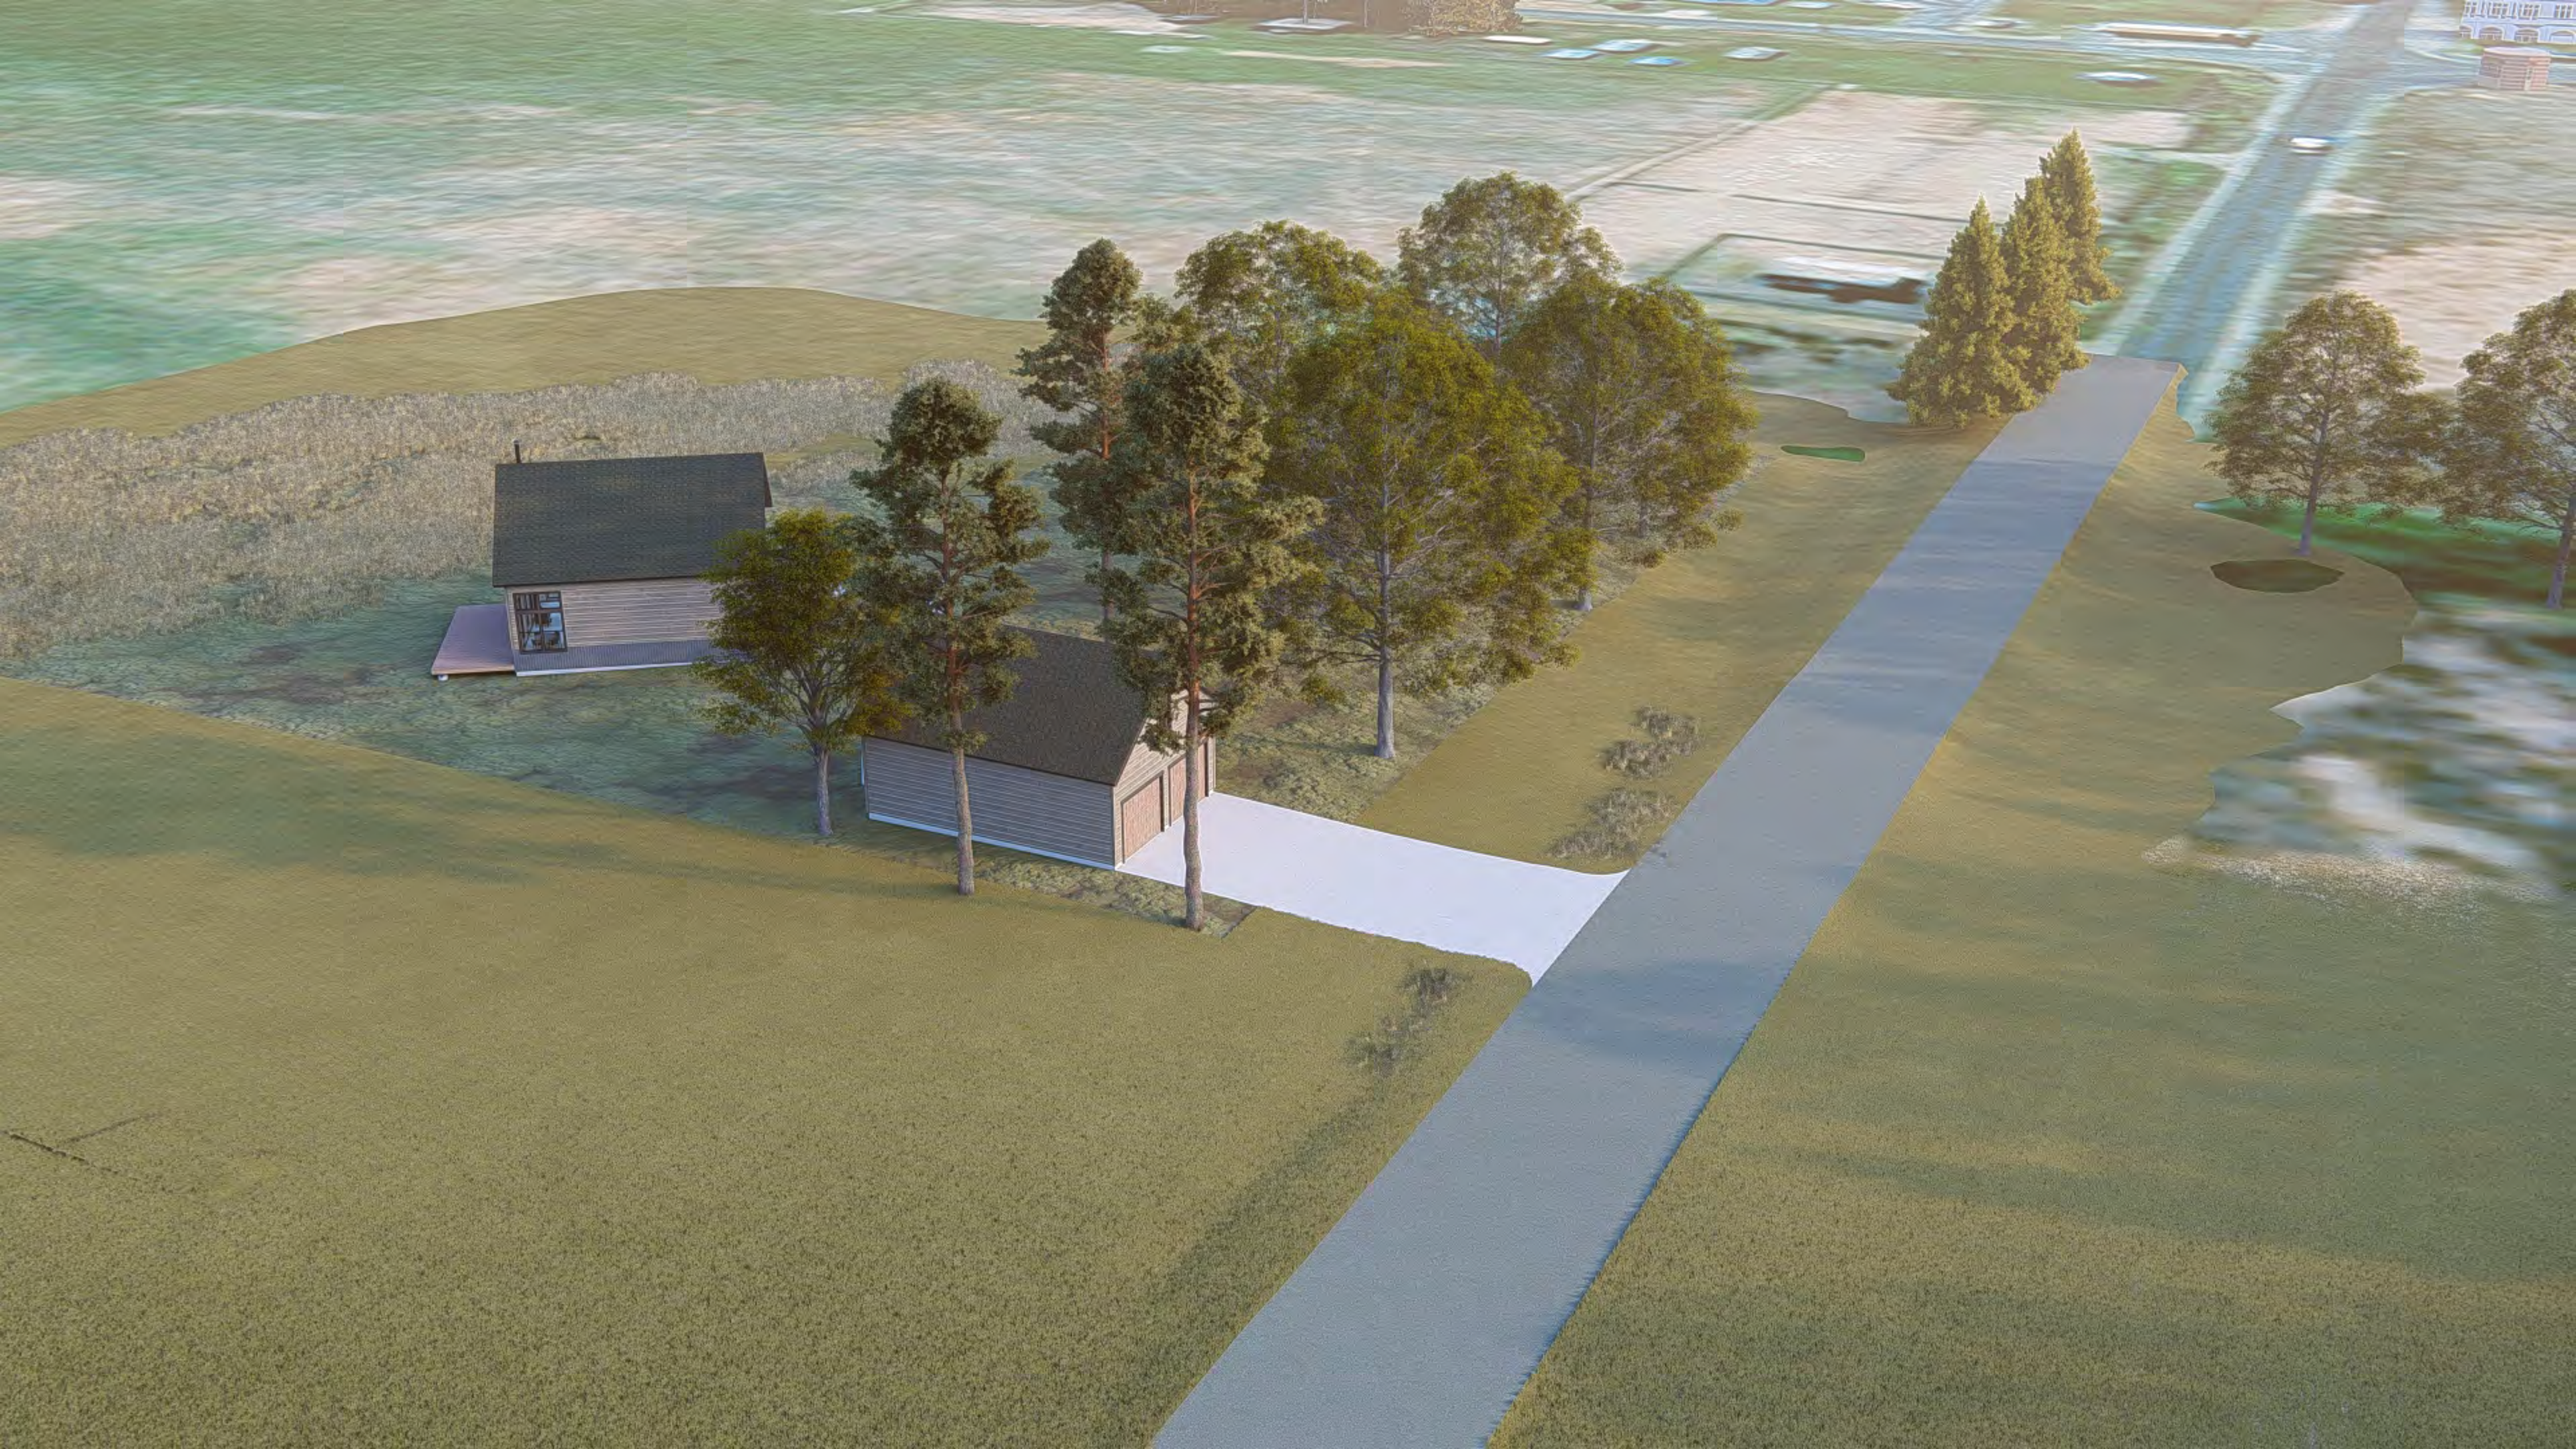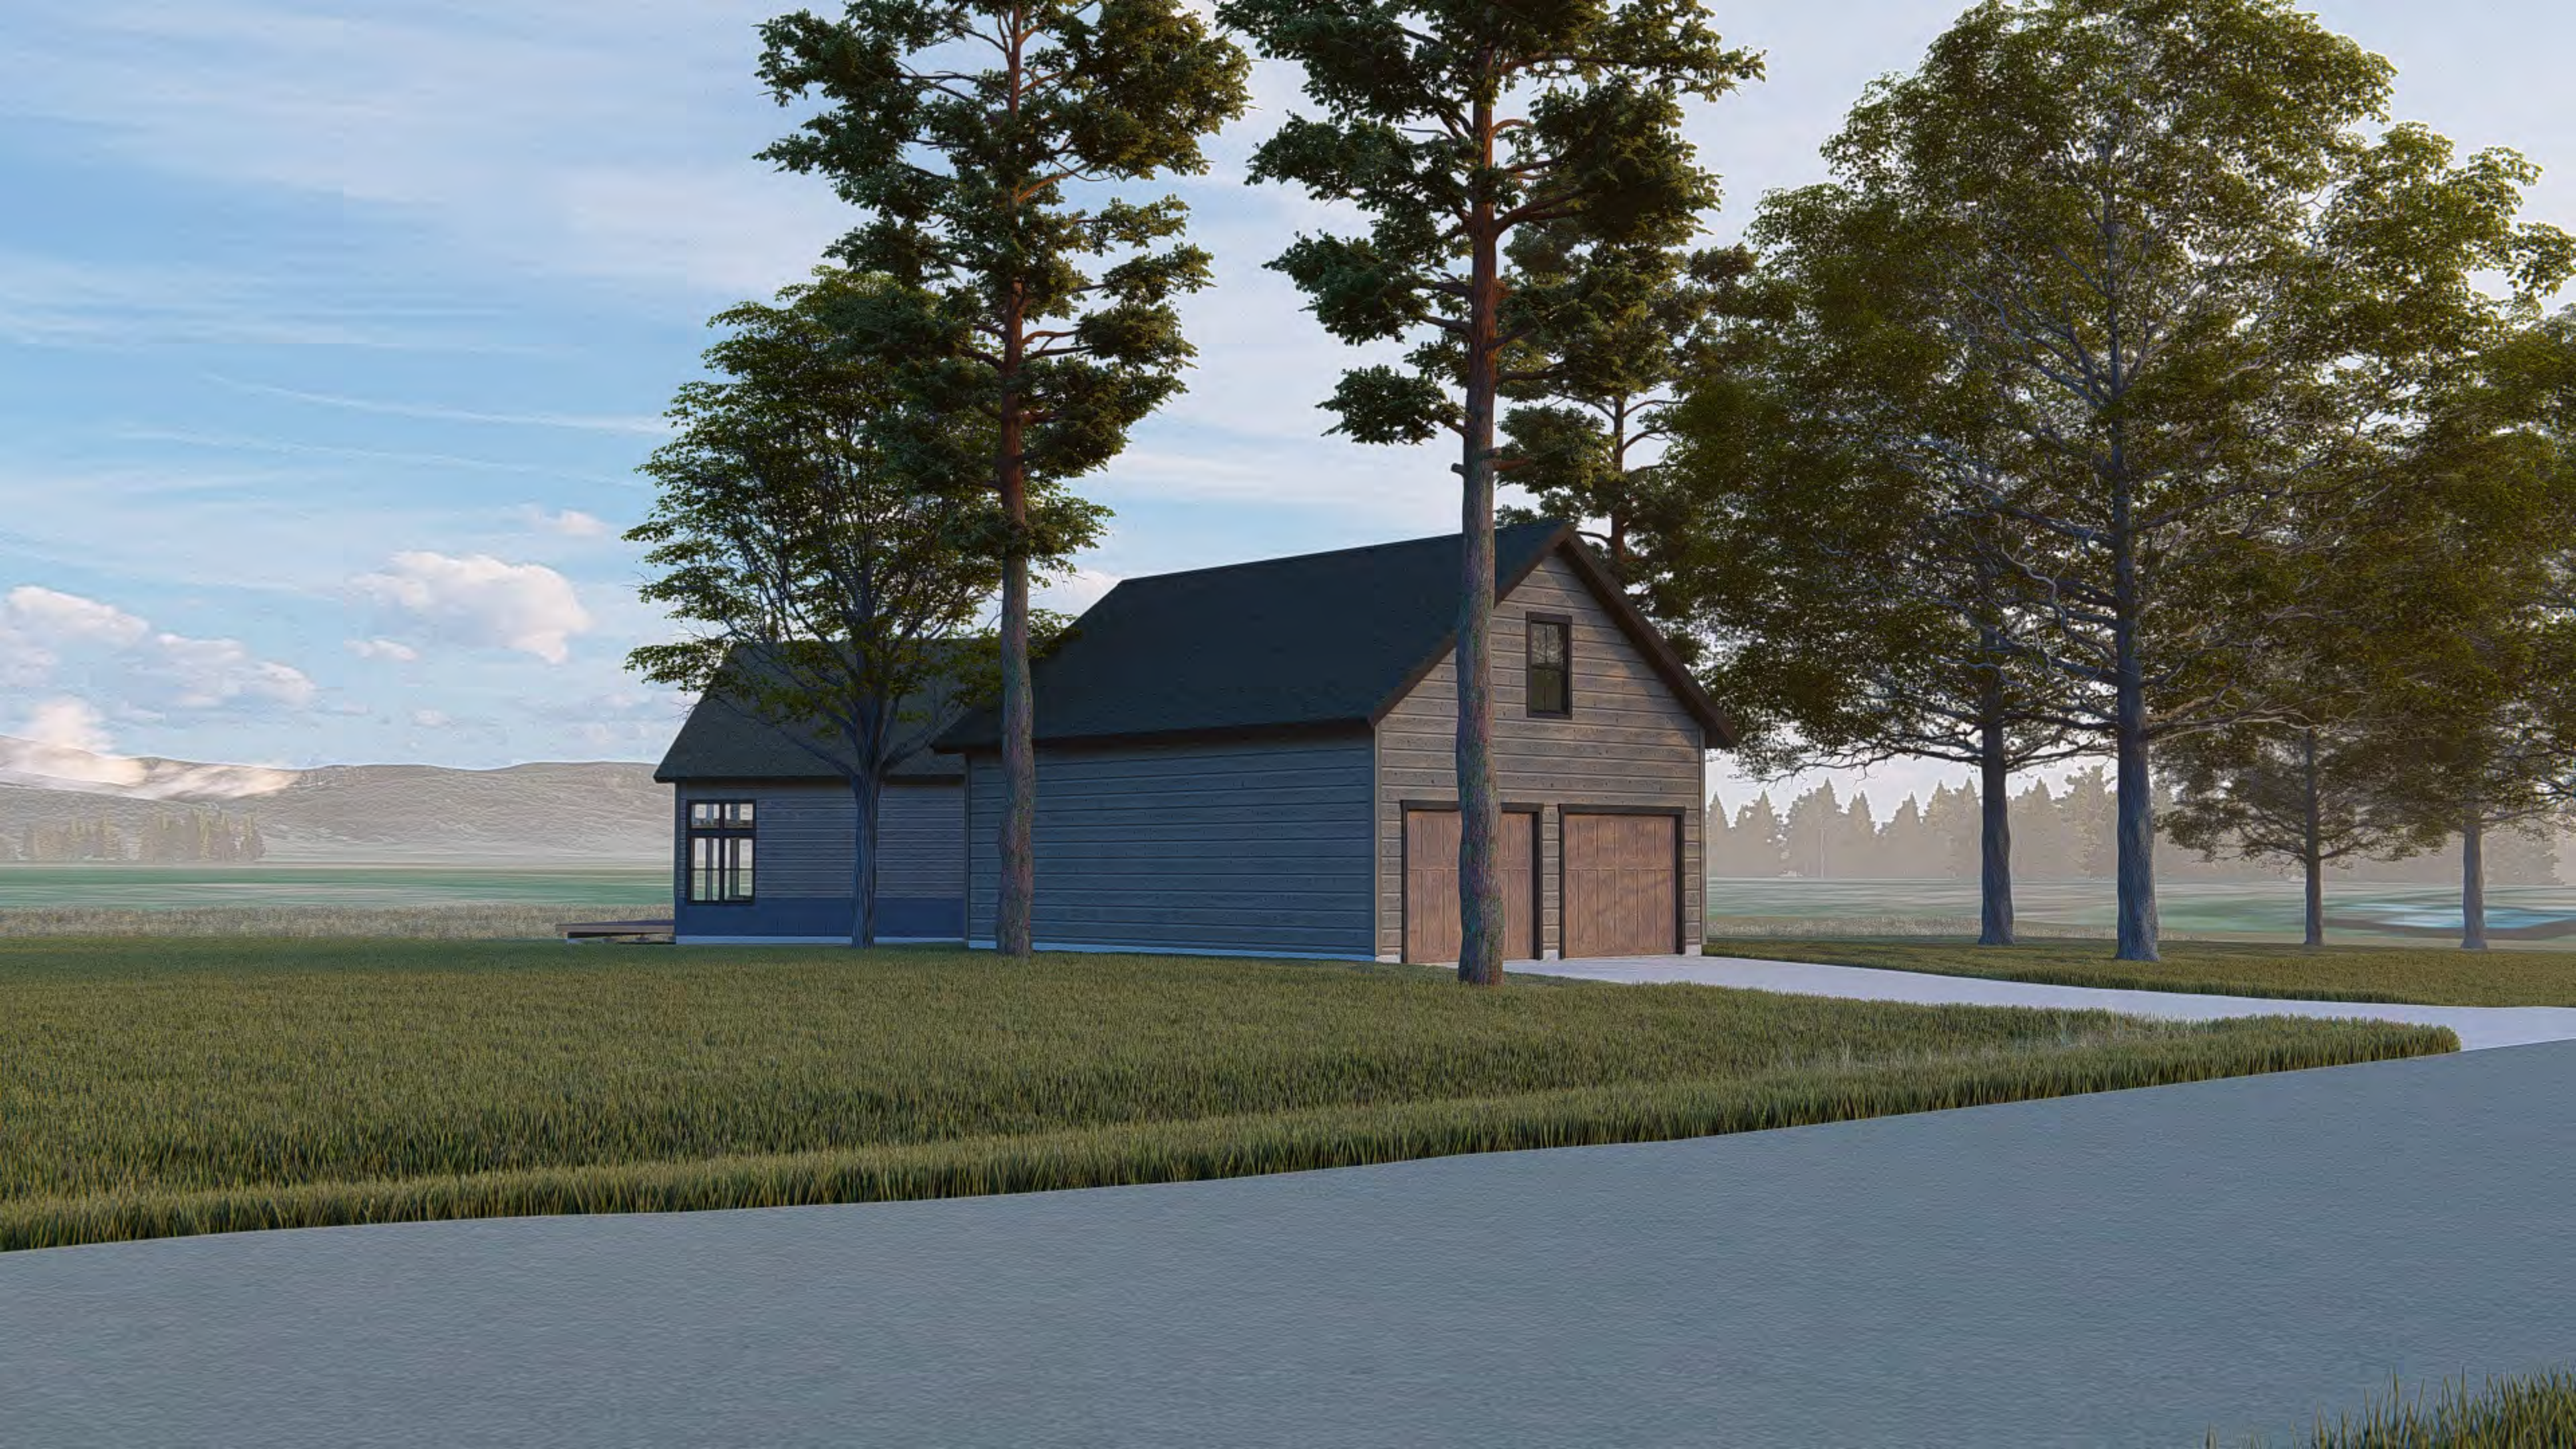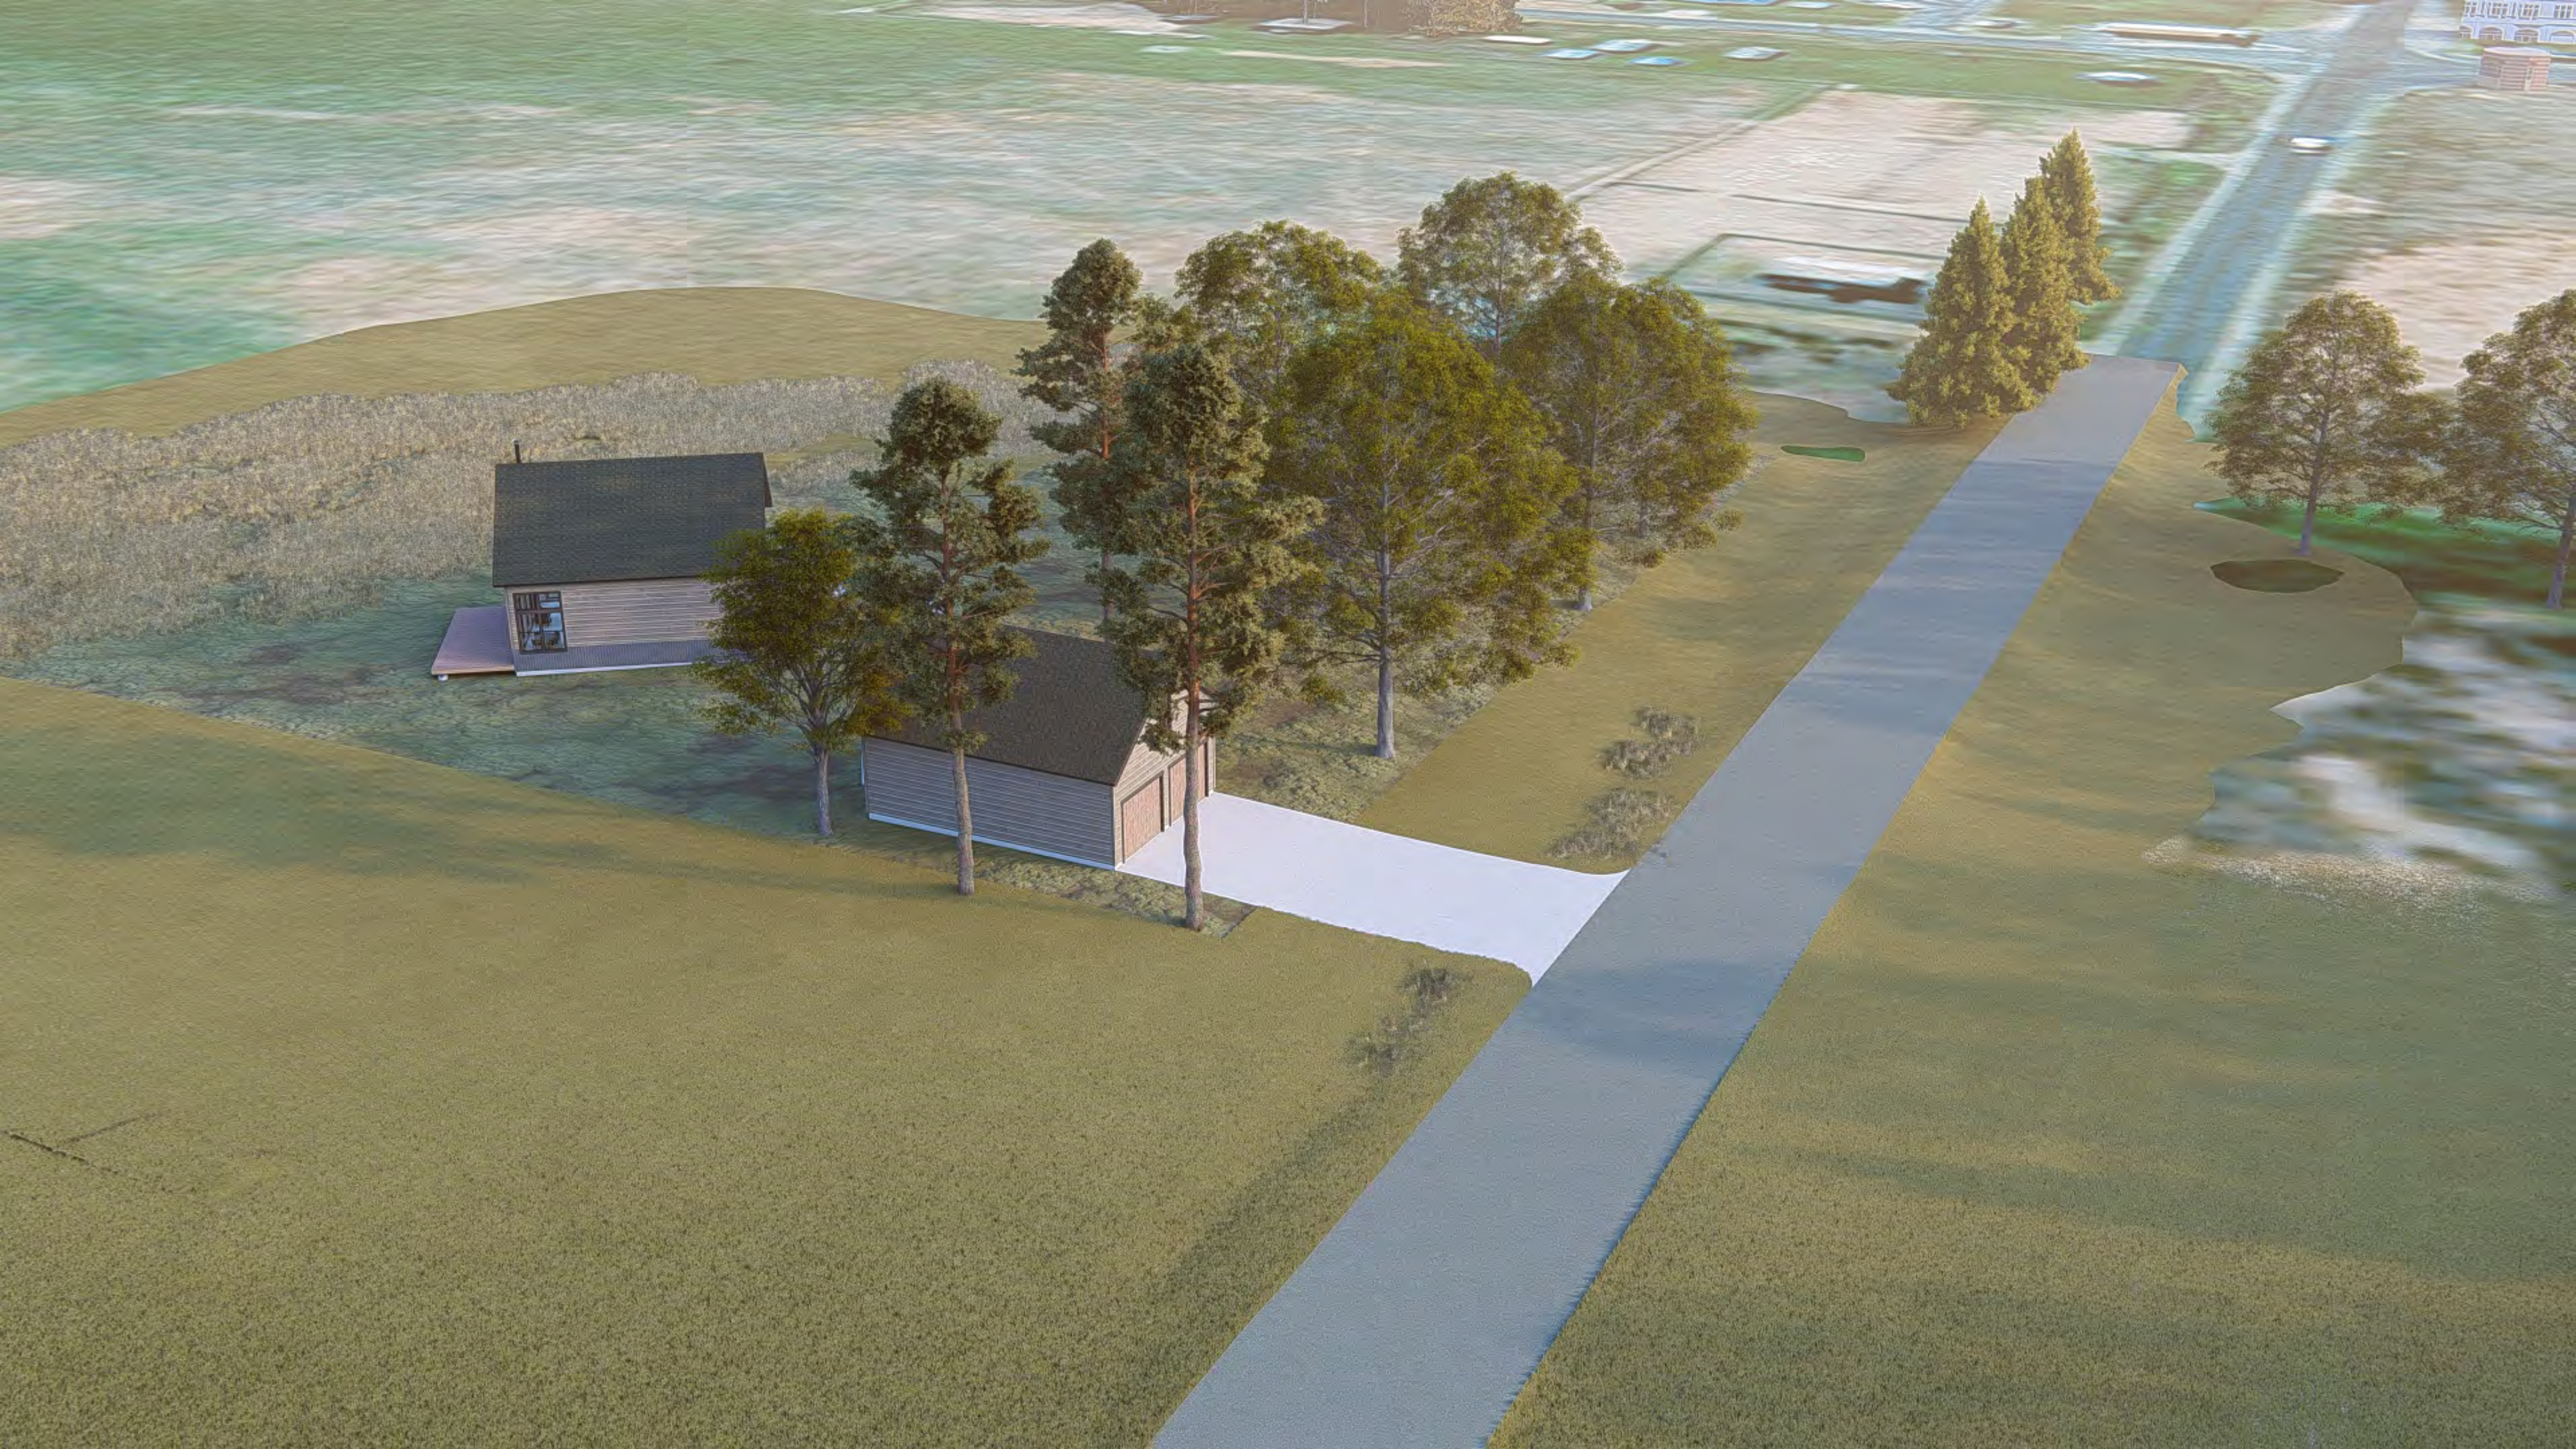
SHEET NUMBER
A3
PAGE 3