


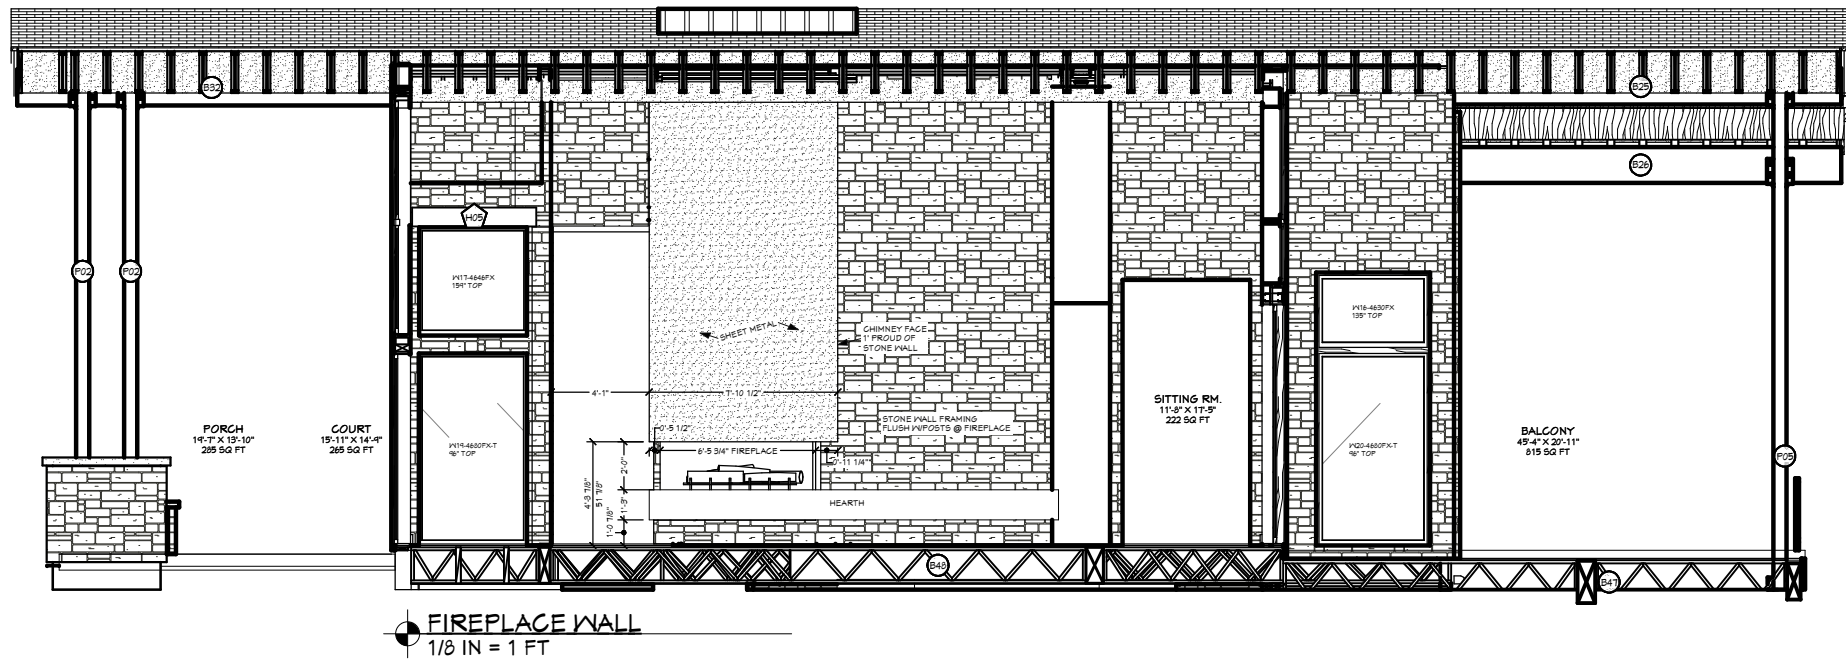

PROJECT NO.
25-003

HAWKINS FIREPLACE WALL
VALLEY CO., ID

CONTRACTOR TO VERIFY ALL DETAIL S. DIMENSIONS AND SPECIFICATIONS PRIOR TO CONSTRUCTION, AND REPORT ANY OMISSIONS AND/OR ERRORS TO SMC DESIGN. THE PURCHASER OR BUILDER OF THIS PLAN RELEASES SMC DESIGN FROM ANY CLAIMS, LITIGATIONS OR SUITS THAT MAY ARISE DURING CONSTRUCTION OR ANYTIME THEREAFTER.

SHEET SIZE

ANSI A (8 1/2" x 11")

INITIAL DATE: 02-06-24

PRINT DATE: 10/9/2026

DRAWN BY:

Steve

FIREPLACE WALL DETAIL

SMC Design

SMC Design
208.249.1288
Nampa, ID

SHEET NUMBER

A1

PAGE 1 OF 1