SCAN FOR CURRENT PLAN

SCAN FOR RENDERINGS

SCAN FOR WALKTHROUGH


PROJECT NO. 26-018	BITTNER RESIDENCE 3540 SHADOW HILLS DR ADA CO,ID	SITE PLAN	SHEET NUMBER A1 PAGE 1
	DRAWN BY: Steve / INITIAL DATE: 08/17/2026 / PRINT DATE: 11/2/2026 / SHEET SIZE 36" × 48"		SMC Design 208.244.7288 Nampa, ID

CONTRACTOR TO VERIFY ALL DETAILS, DIMENSIONS, AND SPECIFICATIONS PRIOR CONSTRUCTION. AND REPORT ANY OMISSIONS AND/OR ERRORS TO SMC DESIGN. THE PURCHASER OR BUILDER OF THIS PLAN RELEASES SMC DESIGN FROM ANY CLAIMS, LITIGATIONS OR SUITS THAT MAY ARISE DURING CONSTRUCTION OR ANYTIME THEREAFTER.

SHEET INDEX

PAGE	TITLE
A1	SITE PLAN
A2	FLOOR PLAN - 1ST LEVEL
A3	FLOOR PLAN - 2ND LEVEL
A4	FLOOR PLANS - BARN

NOT FOR CONSTRUCTION

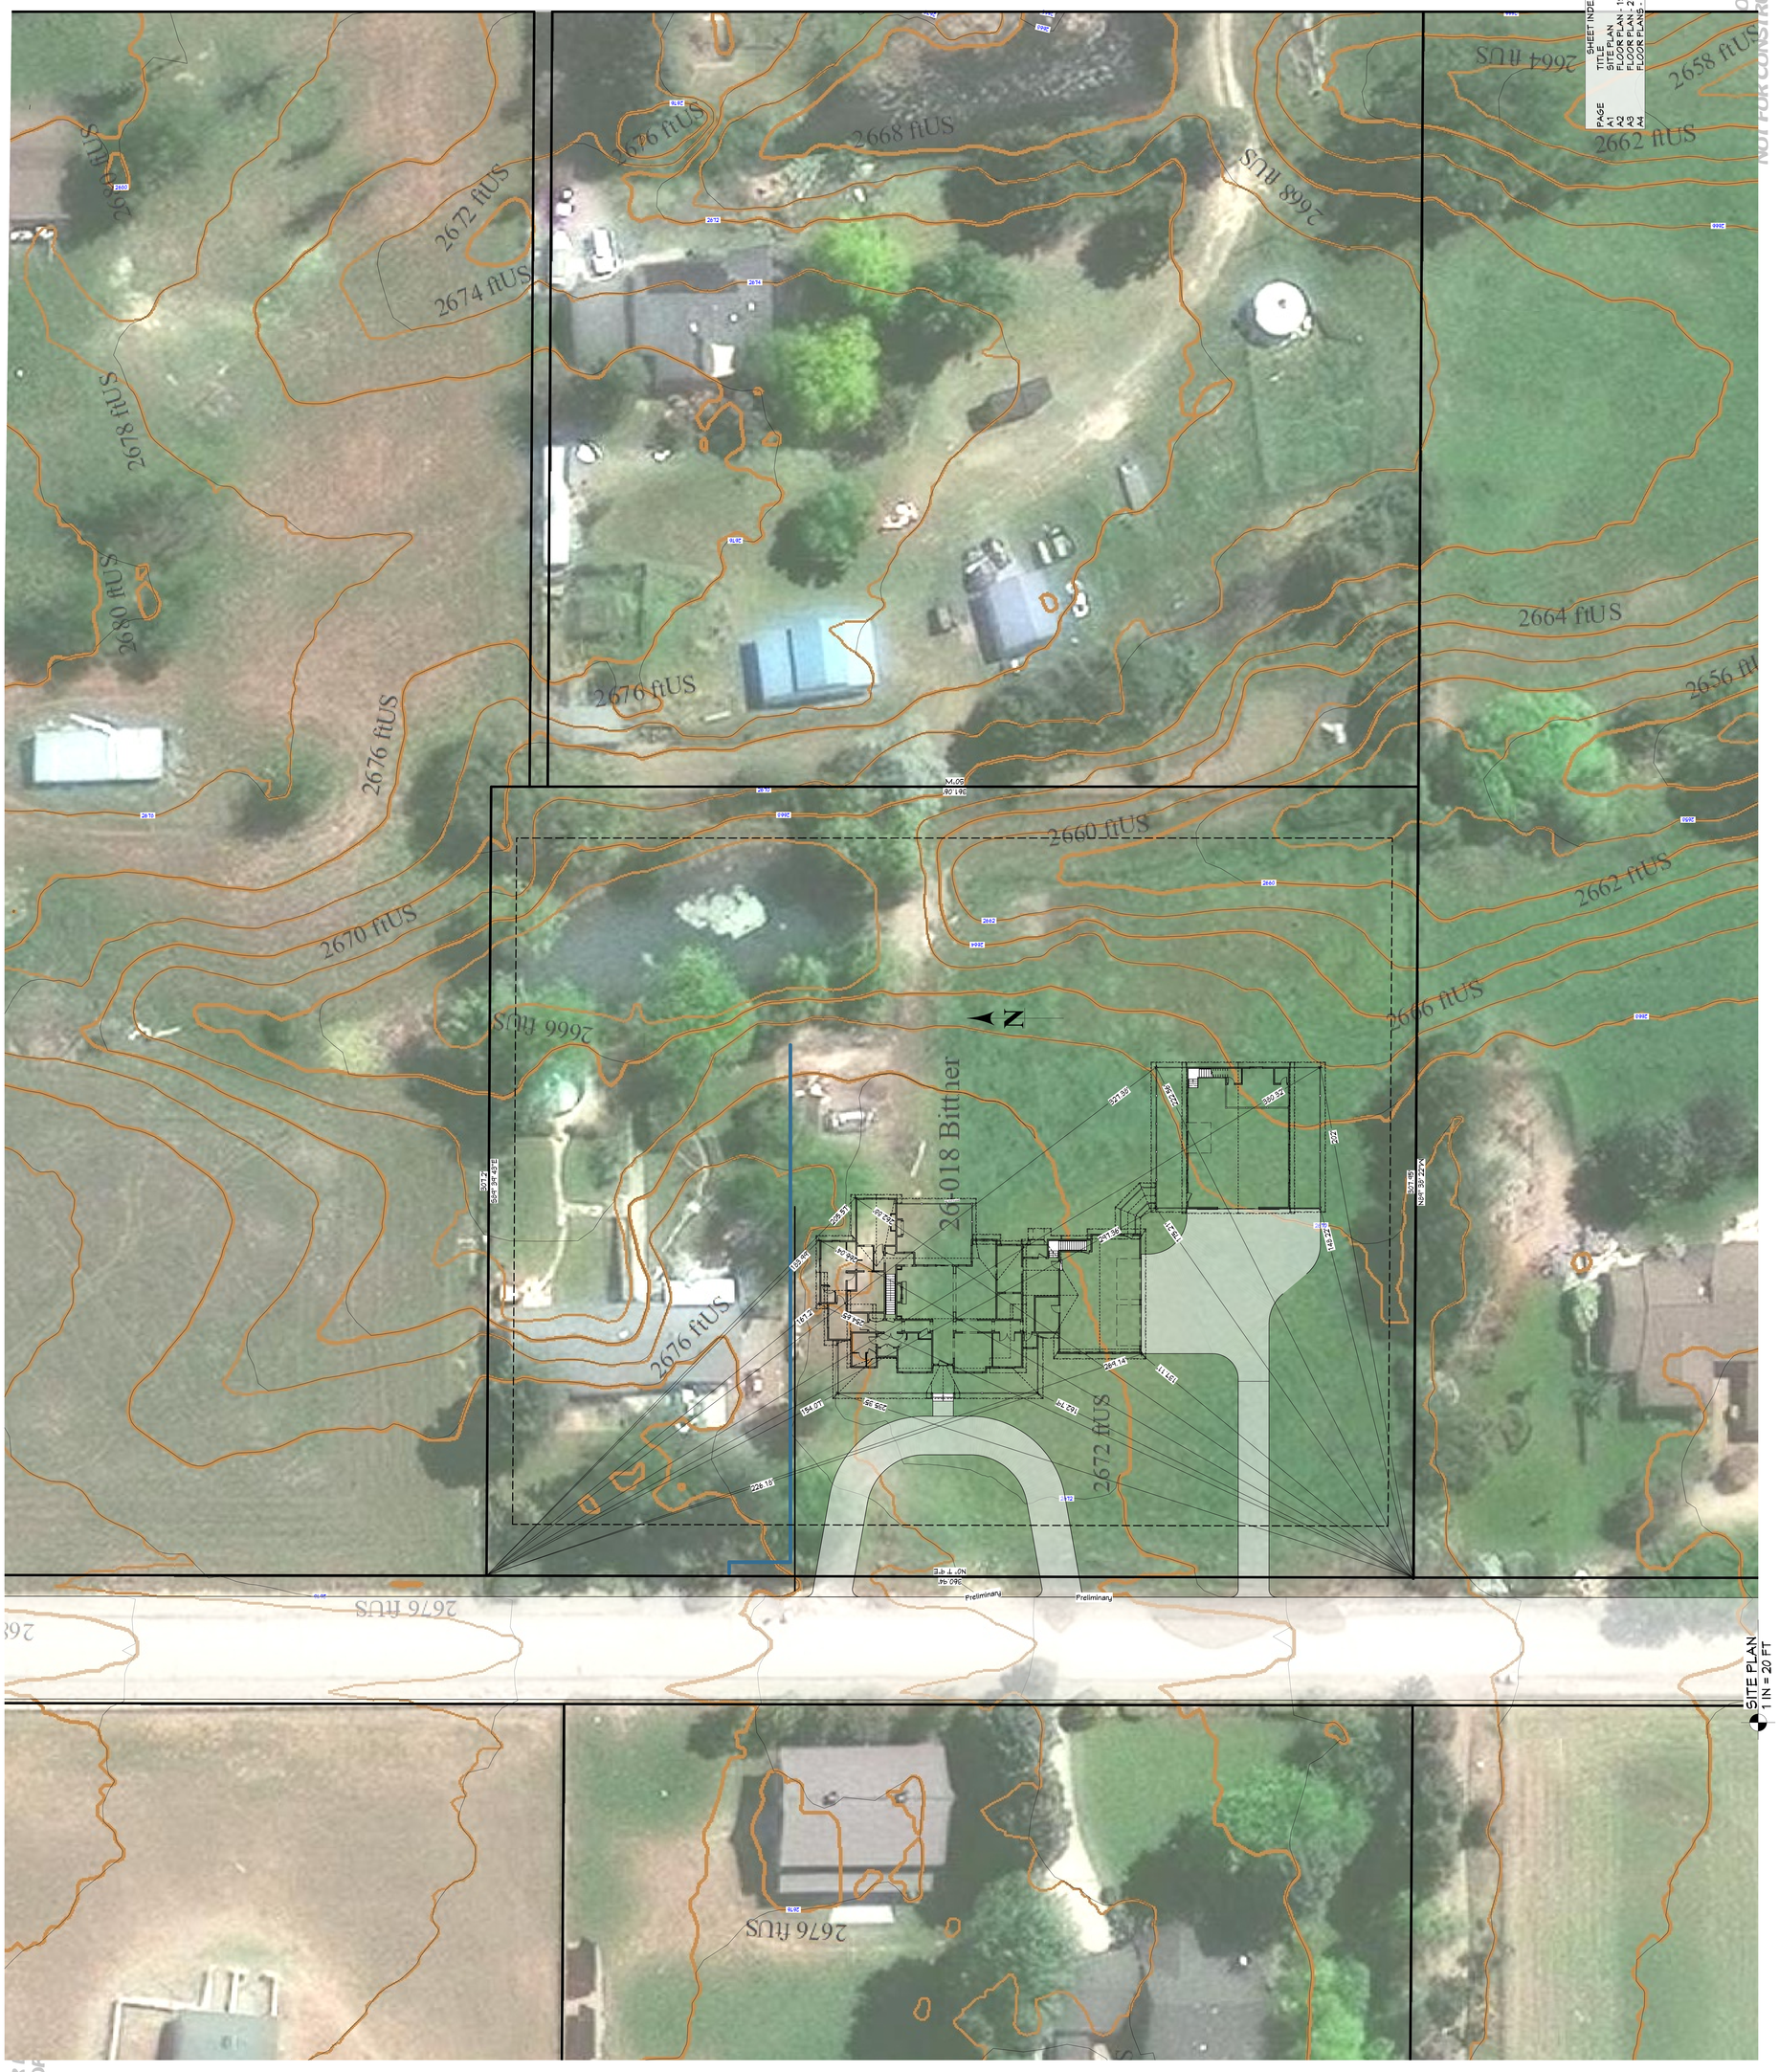

SITE PLAN
1 IN = 20 FT

FOR REVIEW ONLY
NOT FOR CONSTRUCTION

FOR BIDDING ONLY
NOT FOR CONSTRUCTION

DOOR SCHEDULE


NUMBER	QTY	FLOOR	SIZE	WIDTH	HEIGHT	TYPE	TEMPERED	FIRE	COMMENTS	HEADER	CALC #	NUMBER
D01	1	1	2680 L IN	30"	96"	HINGED				2X		D01
D02	1	1	2680 R IN	30"	96"	HINGED				2X		D02
D03	1	1	2668 L	30"	80"	SHOWER	YES			2X		D03
D04	1	1	2668 R	30"	80"	SHOWER	YES			2X		D04
D05	2	2	2668 L	30"	80"	SHOWER	YES			2X		D05
D06	2	2	2880 L IN	32"	96"	HINGED				2X		D06
D07	3	2	2880 R IN	32"	96"	HINGED				2X		D07
D08	1	1	3080 R	36"	96"	POCKET				2X		D08
D09	4	1	3080 R EX	32"	96"	HINGED				4X6 D.F.		D09
D10	7	1	3080 R IN	32"	96"	HINGED				2X		D10
D11	4	1	3080 L IN	32"	96"	HINGED				2X		D11
D12	2	1	3680 R EX	42"	96"	HINGED				4X6 D.F.		D12
D13	1	1	3668 R EX	42"	80"	HINGED				4X6 D.F.		D13
D14	3	2	5080 LR IN	60"	96"	DOUBLE HINGED				2X		D14
D15	1	2	5080 LR IN	60"	96"	DOUBLE HINGED				2X		D15
D16	1	1	6080 L PX	72"	96"	SLIDER						D16
D17	1	1	6080 LR IN	72"	96"	DOUBLE HINGED				2X		D17
D18	1	1	12080	144"	108"	GARAGE				4X13 D.F.		D18
D19	1	1	(2) 2-6O LR EX	192"	80"	DOUBLE BARN				(3) 1 3/4" X 11 1/4" LVL	27	D19
D20	2	1	16080	192"	108"	GARAGE				4X13 D.F.		D20
D21	1	2	2480 R IN	29 7/16"	96"	HINGED				2X		D21

WINDOW/DOOR LABEL LEGEND

TMR	NUMMBR OF TRIMMERS @ EACH END (1 TRIMMER REQ'D UNO)
KS	KING STUD (1 KING STUD UNO)
FP	FULL SPAN HEADER (NO MID BEARING POINTS)
MB	FULL WIDTH HEADER W/MID SPAN BEARING POINTS

WINDOW SCHEDULE

NUMBER	QTY	FLOOR	SIZE	WIDTH	HEIGHT	EGRESS	TEMPERED	DESCRIPTION	COMMENTS	HEADER	CALC #	NUMBER
W01	2	1	1676FX	1'-8"	192"			FIXED GLASS		4X8 D.F.		W01
W02	4	2	1920FX	2'-1"	2'-4"			FIXED GLASS		4X8 D.F.		W02
W03	2	2	1932SH	2'-1"	3'-0"			SINGLE HUNG		4X8 D.F.		W03
W04	1	1	2646SH	3'-0"	4'-6"			SINGLE HUNG		4X8 D.F.		W04
W05	4	1	2646SH	3'-0"	5'-4"			SINGLE HUNG		4X8 D.F.		W05
W06	2	1	2650SH	3'-0"	6'-0"			SINGLE HUNG		4X8 D.F.		W06
W07	2	1	3046SH	3'-6"	4'-6"			SINGLE HUNG		4X8 D.F.		W07
W08	2	1	3046SC	3'-6"	5'-4"			SINGLE CASEMENT-HL		4X8 D.F.		W08
W09	1	1	3048SH	3'-6"	5'-5 5/8"			SINGLE HUNG		4X8 D.F.		W09
W10	4	2	3060SH	3'-6"	7'-2"			SINGLE HUNG		4X8 D.F.		W10
W11	16	1	3068SH	3'-6"	7'-6"			SINGLE HUNG		4X8 D.F.		W11
W12	6	1	5020FX	5'-0"	2'-4"			FIXED GLASS		4X8 D.F.		W12
W13	1	2	5040RS	5'-0"	4'-6"			RIGHT SLIDING		4X8 D.F.		W13
W14	1	1	5046RS	5'-0"	5'-4"			RIGHT SLIDING		4X8 D.F.		W14
W15	1	1	6046DC	7'-0"	5'-4"			DOUBLE CASEMENT-LH/RHR		4X8 D.F.		W15
W16	13	2	6046LS	7'-0"	5'-4"			LEFT SLIDING		4X8 D.F.		W16

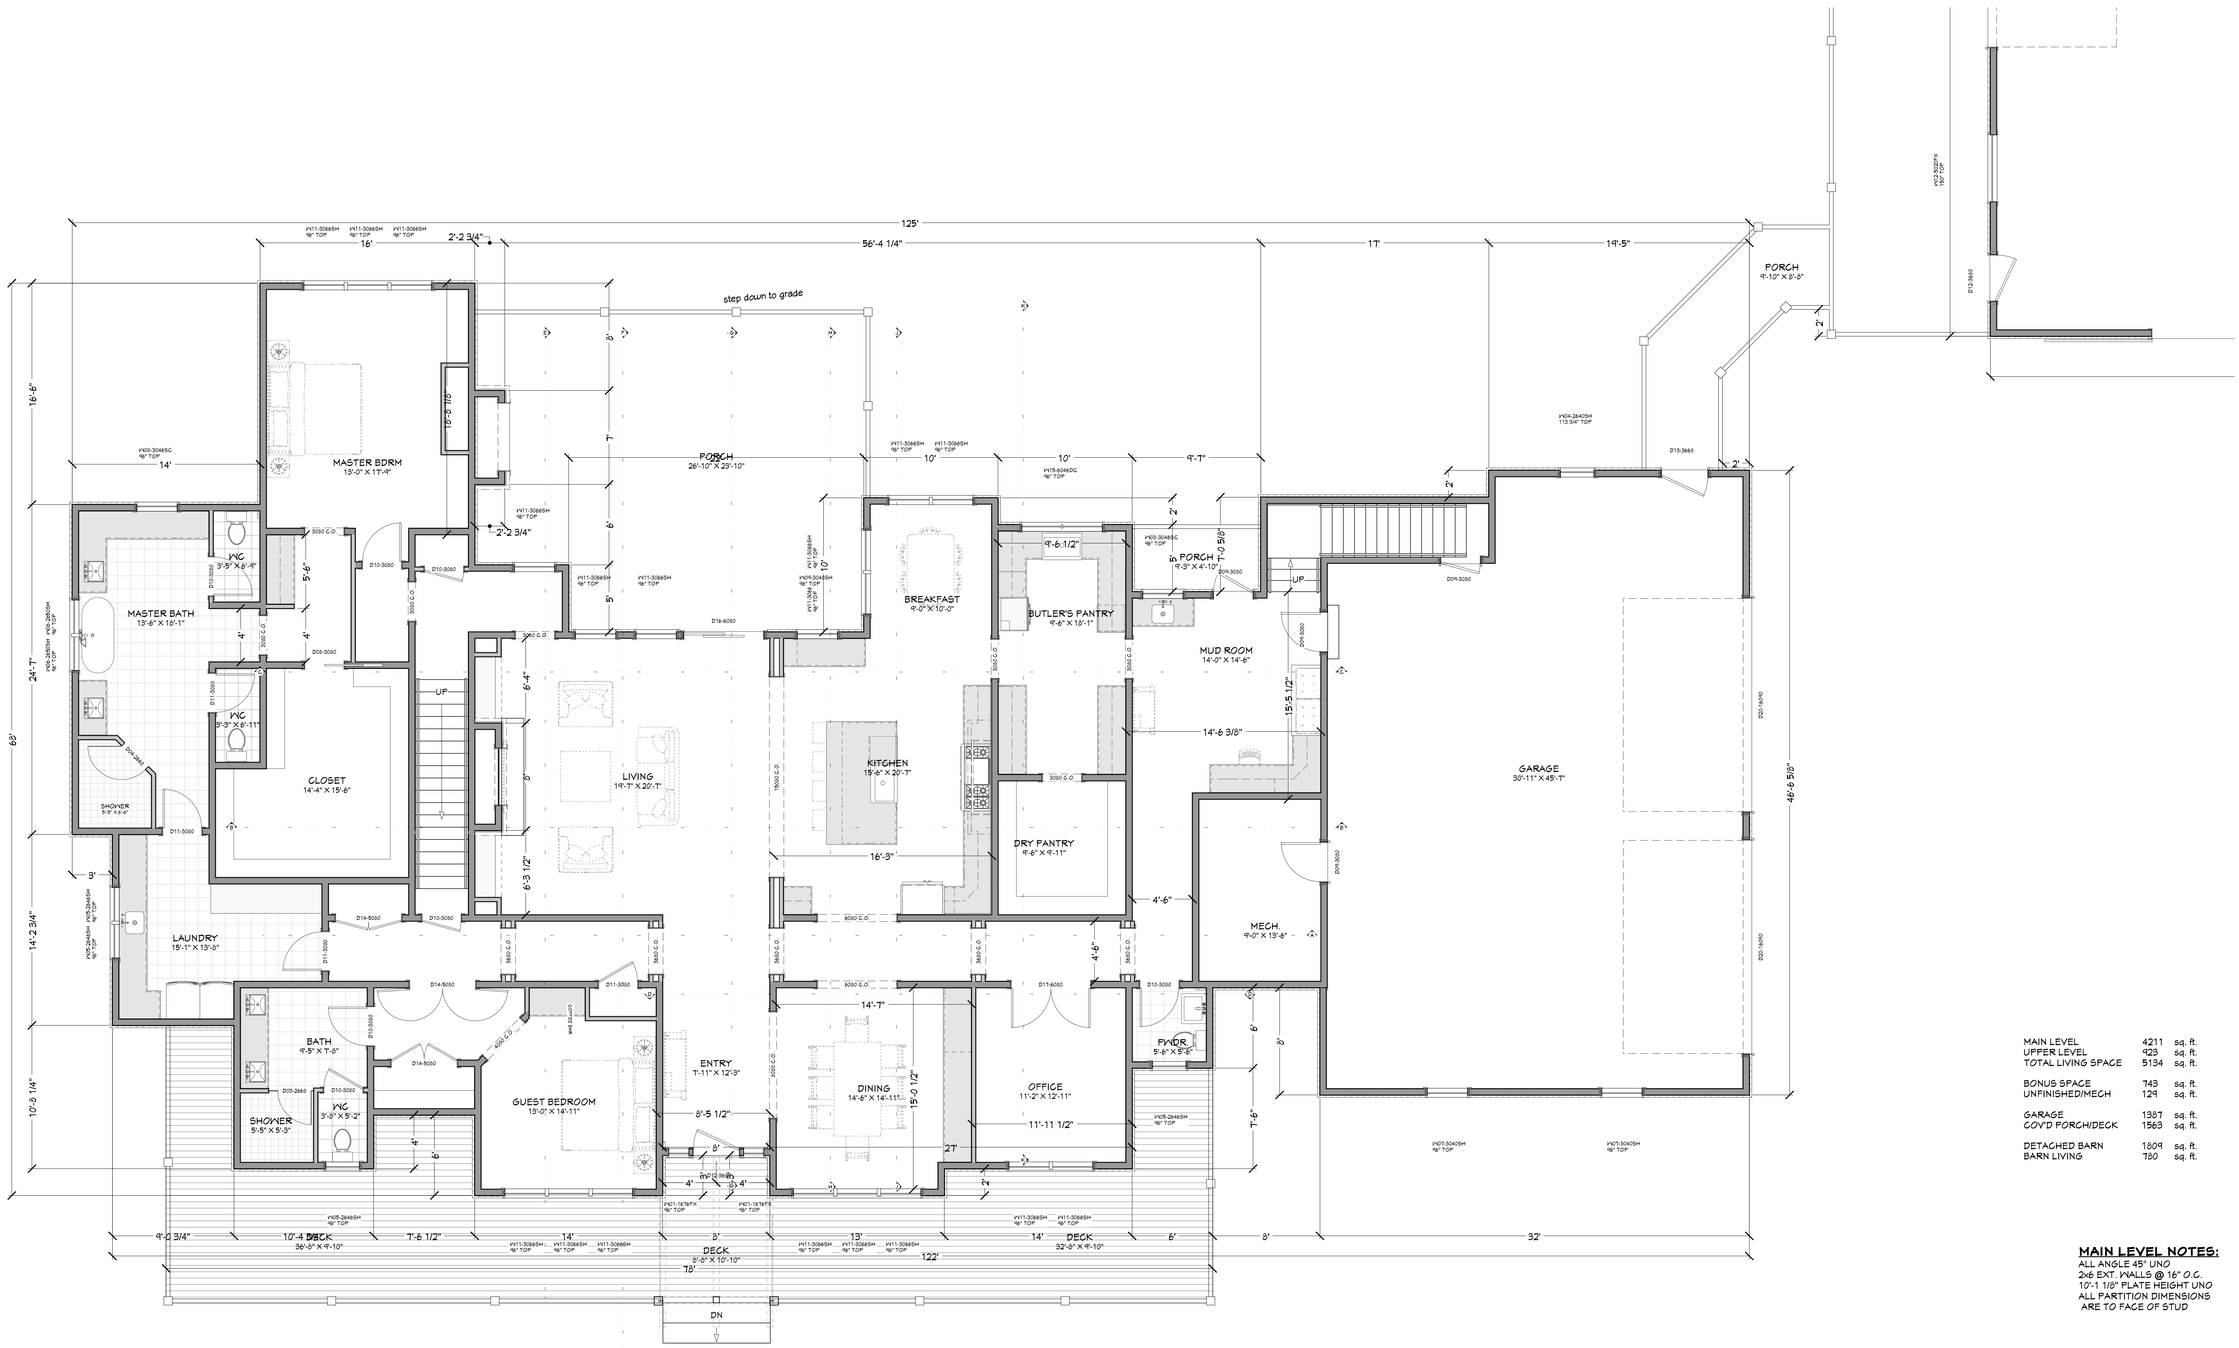

MAIN LEVEL	4211	sq. ft.
UPPER LEVEL	923	sq. ft.
TOTAL LIVING SPACE	5134	sq. ft.
BONUS SPACE	743	sq. ft.
UNFINISHED/MECH	129	sq. ft.
GARAGE	1387	sq. ft.
COV'D PORCH/DECK	1569	sq. ft.
DETACHED BARN	1809	sq. ft.
BARN LIVING	780	sq. ft.

MAIN LEVEL NOTES:
ALL ANGLE 45° UNO
2x6 EXT. WALLS @ 16" O.C.
10'-1 1/8" PLATE HEIGHT UNO
ALL PARTITION DIMENSIONS ARE TO FACE OF STUD

SHEET INDEX

PAGE	TITLE
A1	SITE PLAN
A2	FLOOR PLAN - 1ST LEVEL
A3	FLOOR PLAN - 2ND LEVEL
A4	FLOOR PLANS - BARN

FLOOR PLAN - 1ST LEVEL
1/4 IN = 1 FT

FOR BIDDING ONLY
NOT FOR CONSTRUCTION

SCAN FOR CURRENT PLAN

SCAN FOR RENDERINGS

SCAN FOR WALKTHROUGH

PROJECT NO.
26-018

BITTNER RESIDENCE
3540 SHADOW HILLS DR ADA CO, ID

CONTRACTOR TO VERIFY ALL DETAILS, DIMENSIONS, AND SPECIFICATIONS PRIOR CONSTRUCTION, AND REPORT ANY OMISSIONS AND/OR ERRORS TO SMC DESIGN. THE PURCHASER OR BUILDER OF THIS PLAN RELEASES SMC DESIGN FROM ANY CLAIMS, LITIGATIONS OR SUITS THAT MAY ARISE DURING CONSTRUCTION OR ANYTIME THEREAFTER.

DRAWN BY: Steve
INITIAL DATE: 09/11/2026
PRINT DATE: 11/2/2026
SHEET SIZE: 36" x 48"

FLOOR PLAN - 1ST LEVEL

SMC Design
SMC Design
208.244.7288
Nampa, ID

SHEET NUMBER
A2
PAGE 2

FOR BIDDING ONLY
NOT FOR CONSTRUCTION

DOOR SCHEDULE


NUMBER	QTY	FLOOR	SIZE	WIDTH	HEIGHT	TYPE	TEMPERED	FIRE	COMMENTS	HEADER	CALC #	NUMBER
D01	1	1	2680 L IN	30"	80"	HINGED				2X		D01
D02	1	1	2680 R IN	30"	80"	HINGED				2X		D02
D03	1	1	2668 L	30"	80"	SHOWER	YES			2X		D03
D04	1	1	2668 R	30"	80"	SHOWER	YES			2X		D04
D05	2	2	2668 L	30"	80"	SHOWER	YES			2X		D05
D06	2	2	2680 L IN	32"	80"	HINGED				2X		D06
D07	3	2	2680 R IN	32"	80"	HINGED				2X		D07
D08	1	1	3080 R	36"	80"	POCKET				2X		D08
D09	4	1	3080 R EX	32"	80"	HINGED				4X8 D.F.		D09
D10	7	1	3080 R IN	32"	80"	HINGED				2X		D10
D11	4	1	3080 L IN	32"	80"	HINGED				2X		D11
D12	2	1	3680 R EX	42"	80"	HINGED				4X8 D.F.		D12
D13	1	1	3668 R EX	42"	80"	HINGED				4X8 D.F.		D13
D14	3	1	5080 LR IN	60"	80"	DOUBLE HINGED				2X		D14
D15	1	2	5080 LR IN	60"	80"	DOUBLE HINGED				2X		D15
D16	1	1	6080 L EX	72"	80"	SLIDER						D16
D17	1	1	6080 LR IN	72"	96"	DOUBLE HINGED				2X		D17
D18	1	1	12080	144"	108"	GARAGE				4X13 D.F.		D18
D19	1	1	(2) 1480 LR EX	192"	68"	DOUBLE BARN				(3) 1 3/4" X 11 1/4" LVL	27	D19
D20	2	1	12080	192"	108"	GARAGE				4X13 D.F.		D20
D21	1	2	2480 R IN	29 7/16"	96"	HINGED				2X		D21

WINDOW/DOOR LABEL LEGEND

TMR	NUMMER OF TRIMMERS @ EACH END (1 TRIMMER REQ'D UNO)
KS	KING STUD (1 KING STUD UNO)
FS	FULL SPAN HEADER (NO MID BEARING POINTS)
MB	FULL WIDTH HEADER W/MID SPAN BEARING POINTS

WINDOW SCHEDULE

NUMBER	QTY	FLOOR	SIZE	WIDTH	HEIGHT	EGRESS	TEMPERED	DESCRIPTION	COMMENTS	HEADER	CALC #	NUMBER
W01	2	1	1676FX	1'-8"	160"			FIXED GLASS		4X8 D.F.		W01
W02	4	2	1920FX	2'-1"	24"			FIXED GLASS		4X8 D.F.		W02
W03	2	2	1920SH	2'-1"	30"			SINGLE HUNG		4X8 D.F.		W03
W04	1	1	2640SH	30"	48"			SINGLE HUNG		4X8 D.F.		W04
W05	4	1	2648SH	30"	54"			SINGLE HUNG		4X8 D.F.		W05
W06	2	1	2650SH	30"	60"			SINGLE HUNG		4X8 D.F.		W06
W07	2	1	3040SH	36"	48"			SINGLE HUNG		4X8 D.F.		W07
W08	2	1	3046SC	36"	54"			SINGLE CASEMENT-HL		4X8 D.F.		W08
W09	1	1	3048SH	36"	53 5/8"			SINGLE HUNG		4X8 D.F.		W09
W10	4	2	3060SH	36"	72"			SINGLE HUNG		4X8 D.F.		W10
W11	16	1	3068SH	36"	78"			SINGLE HUNG		4X8 D.F.		W11
W12	6	1	5020FX	60"	24"			FIXED GLASS		4X8 D.F.		W12
W13	1	2	5048RS	60"	48"			RIGHT SLIDING		4X8 D.F.		W13
W14	1	1	5048RS	60"	54"			RIGHT SLIDING		4X8 D.F.		W14
W15	1	1	6046DC	72"	54"			DOUBLE CASEMENT-LH/RHR		4X8 D.F.		W15
W16	13	2	6048LS	72"	54"			LEFT SLIDING		4X8 D.F.		W16

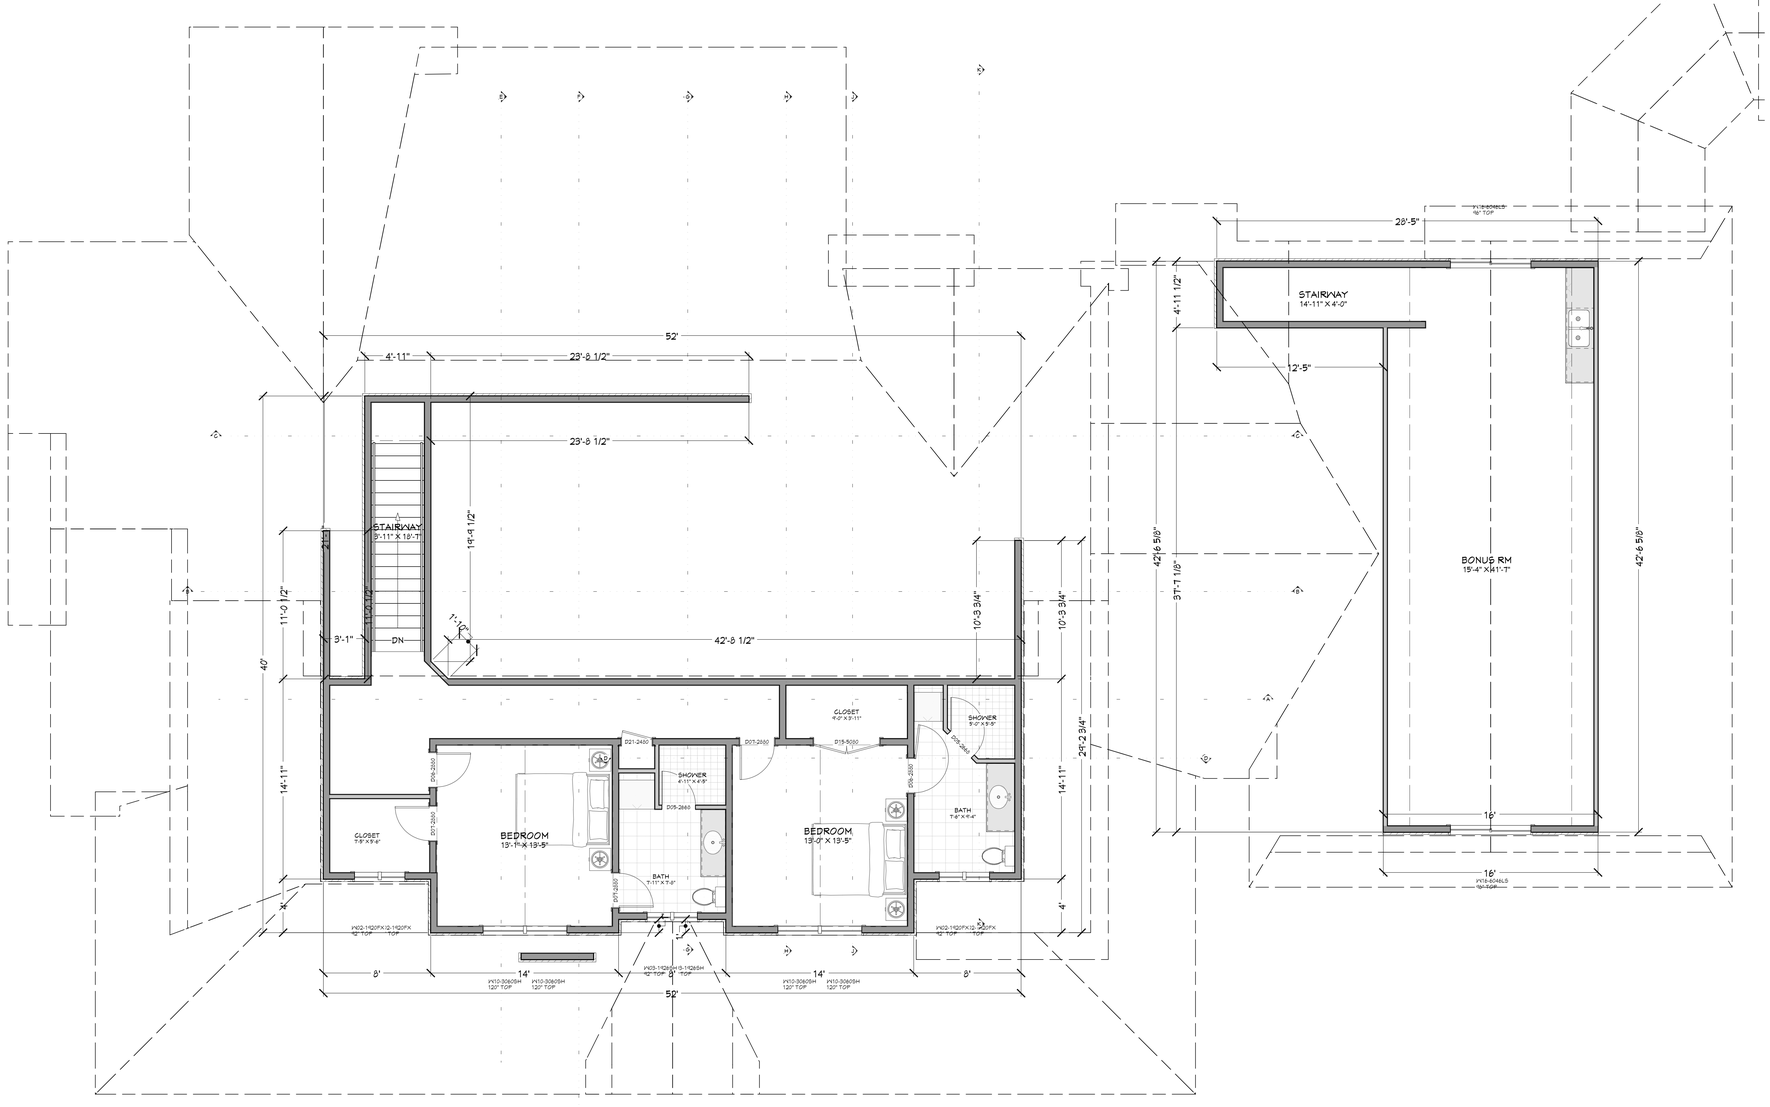

FLOOR PLAN - 2ND LEVEL
1/4 IN = 1 FT

MAIN LEVEL	4211	sq. ft.
UPPER LEVEL	923	sq. ft.
TOTAL LIVING SPACE	5134	sq. ft.
BONUS SPACE	743	sq. ft.
UNFINISHED/MECH	129	sq. ft.
GARAGE	1387	sq. ft.
COV'D PORCH/DECK	1563	sq. ft.
DETACHED BARN	1809	sq. ft.
BARN LIVING	780	sq. ft.

UPPER LEVEL NOTES:
ALL ANGLE 45° UNO
2x6 EXT. WALLS @ 16" O.C.
9'-1 1/8" PLATE HEIGHT UNO
ALL PARTITION DIMENSIONS ARE TO FACE OF STUD

SHEET INDEX

PAGE	TITLE
A1	SITE PLAN
A2	FLOOR PLAN - 1ST LEVEL
A3	FLOOR PLAN - 2ND LEVEL
A4	FLOOR PLANS - BARN

FOR BIDDING ONLY
NOT FOR CONSTRUCTION

SCAN FOR CURRENT PLAN

SCAN FOR RENDERINGS

SCAN FOR WALKTHROUGH

PROJECT NO.
26-018

BITTNER RESIDENCE
3540 SHADOW HILLS DR ADA CO, ID

CONTRACTOR TO VERIFY ALL DETAILS, DIMENSIONS, AND SPECIFICATIONS PRIOR CONSTRUCTION, AND REPORT ANY OMISSIONS AND/OR ERRORS TO SMC DESIGN. THE PURCHASER OR BUILDER OF THIS PLAN RELEASES SMC DESIGN FROM ANY CLAIMS, LITIGATIONS OR SUITS THAT MAY ARISE DURING CONSTRUCTION OR ANYTIME THEREAFTER.

DRAWN BY: Steve
INITIAL DATE: 09/11/2026
PRINT DATE: 11/2/2026
SHEET SIZE: 36" × 48"

FLOOR PLAN - 2ND LEVEL

SMC Design
SMC Design
208.249.7288
Nampa, ID

SHEET NUMBER
A3
PAGE 3

FOR BIDDING ONLY
NOT FOR CONSTRUCTION

DOOR SCHEDULE


NUMBER	QTY	FLOOR	SIZE	WIDTH	HEIGHT	TYPE	TEMPERED	FIRE	COMMENTS	HEADER	CALC #	NUMBER
D01	1	1	2680 L IN	30"	96"	HINGED				2X		D01
D02	1	1	2680 R IN	30"	96"	HINGED				2X		D02
D03	1	1	2668 L	30"	80"	SHOWER	YES			2X		D03
D04	1	1	2668 R	30"	80"	SHOWER	YES			2X		D04
D05	2	2	2668 L	30"	80"	SHOWER	YES			2X		D05
D06	2	2	2880 L IN	32"	96"	HINGED				2X		D06
D07	3	2	2880 R IN	32"	96"	HINGED				2X		D07
D08	1	1	3080 R	36"	96"	POCKET				2X		D08
D09	4	1	3080 R EX	32"	96"	HINGED				4X6 D.F.		D09
D10	7	1	3080 R IN	32"	96"	HINGED				2X		D10
D11	4	1	3080 L IN	32"	96"	HINGED				2X		D11
D12	2	1	3680 R EX	42"	96"	HINGED				4X6 D.F.		D12
D13	1	1	3668 R EX	42"	80"	HINGED				4X6 D.F.		D13
D14	3	1	5080 LR IN	60"	96"	DOUBLE HINGED				2X		D14
D15	1	2	5080 LR IN	60"	96"	DOUBLE HINGED				2X		D15
D16	1	1	6080 L EX	72"	96"	SLIDER						D16
D17	1	1	6080 LR IN	72"	96"	DOUBLE HINGED				2X		D17
D18	1	1	12080	144"	108"	GARAGE				4X13 D.F.		D18
D19	1	1	(2) 1.4O LR EX	192"	120"	DOUBLE BARN				(3) 1 3/4" X 11 1/4" LVL	27	D19
D20	2	1	12080	192"	108"	GARAGE				4X13 D.F.		D20
D21	1	2	12450 R IN	29 7/16"	114"	HINGED				2X		D21

WINDOW/DOOR LABEL LEGEND


TMR	NUMMER OF TRIMMERS @ EACH END (1 TRIMMER REQ'D UNO)
KS	KING STUD (1 KING STUD UNO)
FS	FULL SPAN HEADER (NO MID BEARING POINTS)
MB	FULL WIDTH HEADER W/MID SPAN BEARING POINTS

WINDOW SCHEDULE

NUMBER	QTY	FLOOR	SIZE	WIDTH	HEIGHT	FORPSS	TEMPERED	DESCRIPTION	COMMENTS	HEADER	CALC #	NUMBER
W01	2	1	1676FX	1'-8"	160"			FIXED GLASS		4X8 D.F.		W01
W02	4	2	1920FX	2'-1"	2'-4"			FIXED GLASS		4X8 D.F.		W02
W03	2	2	1930SH	2'-1"	3'-0"			SINGLE HUNG		4X8 D.F.		W03
W04	1	1	2640SH	3'-0"	4'-6"			SINGLE HUNG		4X8 D.F.		W04
W05	4	1	2646SH	3'-0"	5'-4"			SINGLE HUNG		4X8 D.F.		W05
W06	2	1	2650SH	3'-0"	6'-0"			SINGLE HUNG		4X8 D.F.		W06
W07	2	1	3040SH	3'-6"	4'-6"			SINGLE HUNG		4X8 D.F.		W07
W08	2	1	3046SC	3'-6"	5'-4"			SINGLE CASEMENT-HL		4X8 D.F.		W08
W09	1	1	3048SH	3'-6"	5'-5 5/8"			SINGLE HUNG		4X8 D.F.		W09
W10	4	2	3060SH	3'-6"	7'-2"			SINGLE HUNG		4X8 D.F.		W10
W11	16	1	3068SH	3'-6"	7'-6"			SINGLE HUNG		4X8 D.F.		W11
W12	6	1	5020FX	5'-0"	2'-4"			FIXED GLASS		4X8 D.F.		W12
W13	1	2	5040RS	5'-0"	4'-6"			RIGHT SLIDING		4X8 D.F.		W13
W14	1	1	5046RS	5'-0"	5'-4"			RIGHT SLIDING		4X8 D.F.		W14
W15	1	1	6046DC	7'-0"	5'-4"			DOUBLE CASEMENT-LH/RHR		4X8 D.F.		W15
W16	13	2	6046LS	7'-0"	5'-4"			LEFT SLIDING		4X8 D.F.		W16

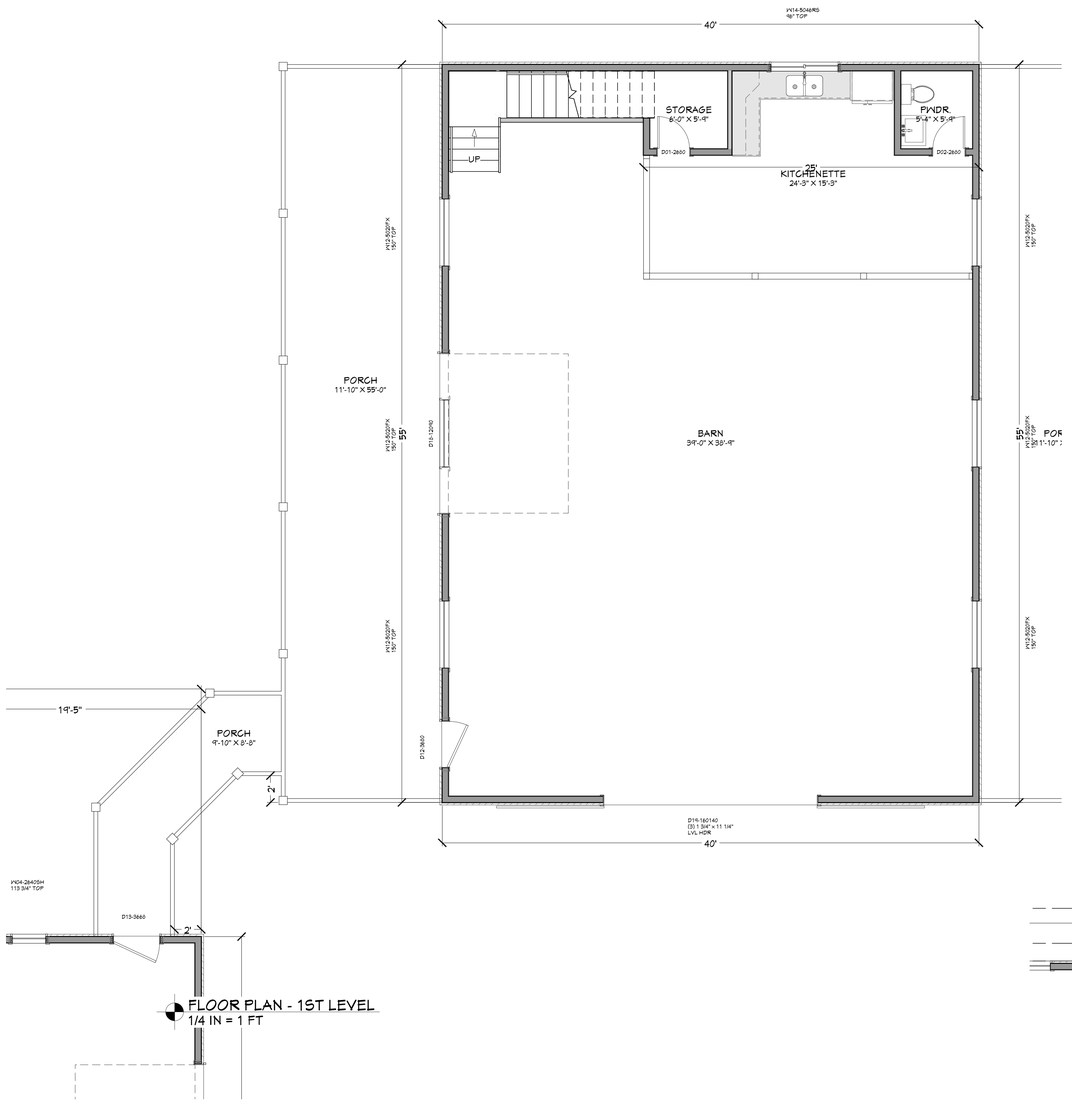

FLOOR PLAN - 1ST LEVEL
1/4 IN = 1 FT

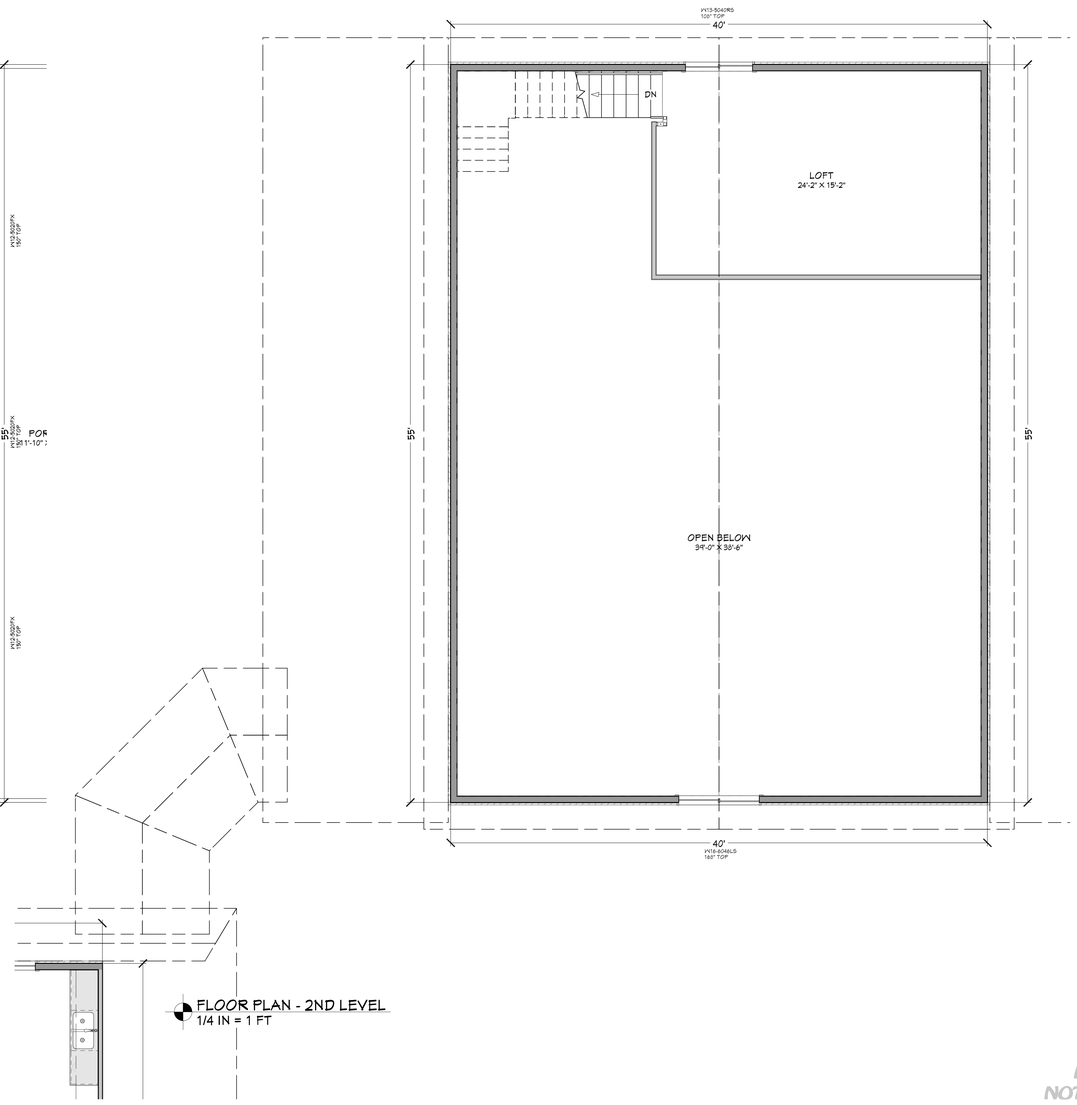

FLOOR PLAN - 2ND LEVEL
1/4 IN = 1 FT

MAIN LEVEL	4211	sq. ft.
UPPER LEVEL	923	sq. ft.
TOTAL LIVING SPACE	5134	sq. ft.
BONUS SPACE	743	sq. ft.
UNFINISHED/MECH	129	sq. ft.
GARAGE	1387	sq. ft.
COV'D PORCH/DECK	1563	sq. ft.
DETACHED BARN	1809	sq. ft.
BARN LIVING	780	sq. ft.

SHEET INDEX

PAGE	TITLE
A1	SITE PLAN
A2	FLOOR PLAN - 1ST LEVEL
A3	FLOOR PLAN - 2ND LEVEL
A4	FLOOR PLANS - BARN

SCAN FOR CURRENT PLAN

SCAN FOR RENDERINGS

SCAN FOR WALKTHROUGH

PROJECT NO.
26-018

BITTNER RESIDENCE
3540 SHADOW HILLS DR ADA CO, ID

CONTRACTOR TO VERIFY ALL DETAILS, DIMENSIONS, AND SPECIFICATIONS PRIOR CONSTRUCTION, AND REPORT ANY OMISSIONS AND/OR ERRORS TO SMC DESIGN. THE PURCHASER OR BUILDER OF THIS PLAN RELEASES SMC DESIGN FROM ANY CLAIMS, LITIGATIONS OR SUITS THAT MAY ARISE DURING CONSTRUCTION OR ANYTIME THEREAFTER.

DRAWN BY: Steve
INITIAL DATE: 08/11/2026
PRINT DATE: 11/2/2026
SHEET SIZE: 36" X 48"

FLOOR PLANS - BARN

SMC Design
SMC Design
208.249.7288
Nampa, ID

SHEET NUMBER
A4
PAGE 4

FOR BIDDING ONLY
NOT FOR CONSTRUCTION















